

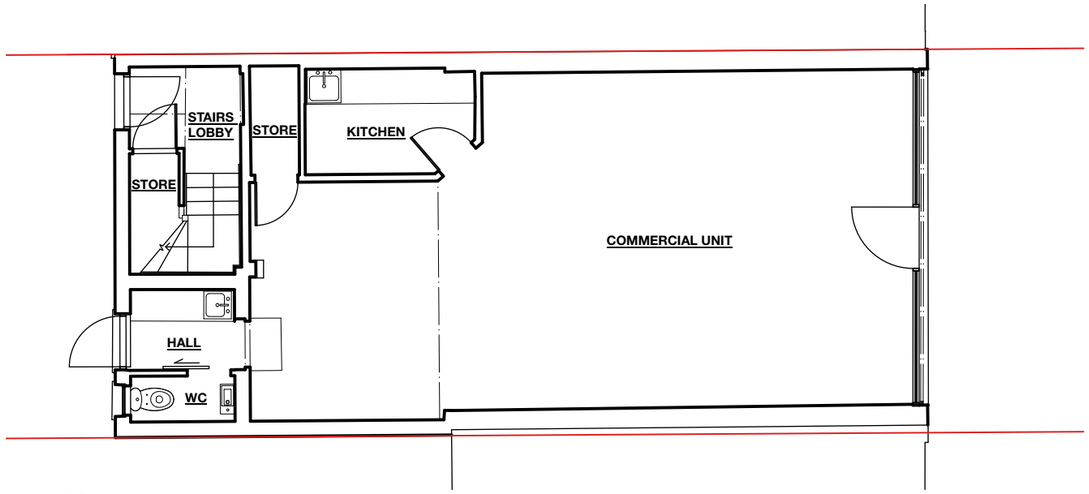


EXISTING GROUND FLOOR PLAN
Scale: 1:100

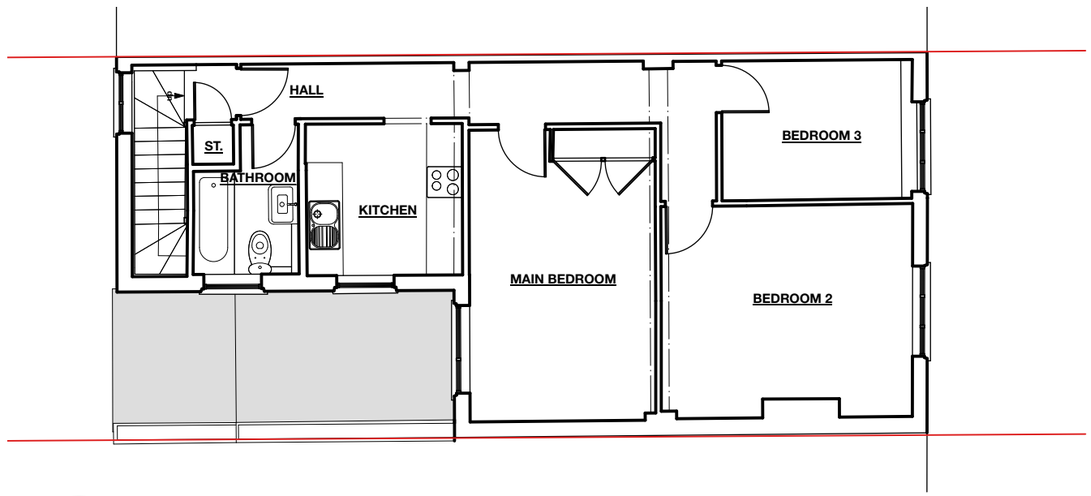

EXISTING FIRST FLOOR PLAN
Scale: 1:100

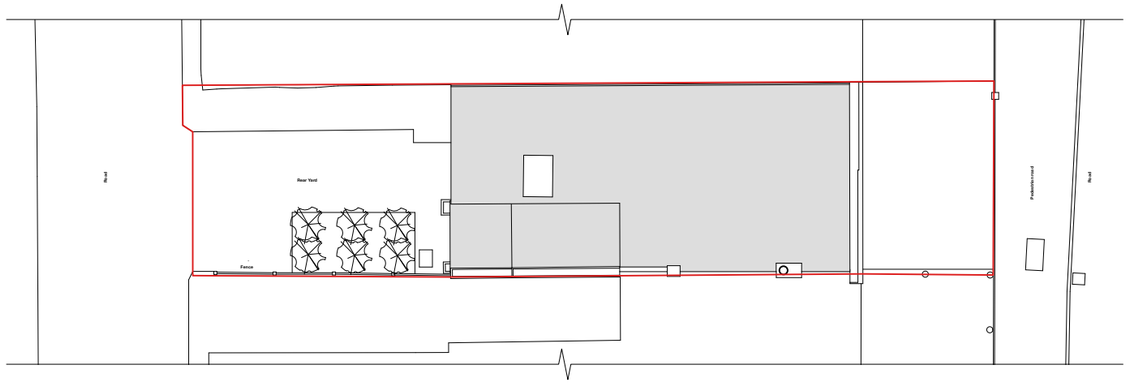

EXISTING ROOF PLAN
Scale: 1:200

0.00 2.50 5.00 7.50 10.00 M

Scale 1:100

PROJECT NAME	TITLE	DRAWING NO	SCALE
56A AVENUE ROAD BEXLEYHEATH DA7 4EG	EXISTING PLANS	LHDM-EN-06-02-00	1:100 @ A3

N

NOTES:
This drawing is to be read in conjunction with all relevant specifications and drawings issued. The contractor is to check and verify all building and site dimensions plus levels before work commences.
CHECK ALL DIMENSIONS ON SITE.
DO NOT SCALE THIS DRAWING TO FIT PAPER, IT SHOULD BE PRINTED TO 100% SCALE AT A3 FOR THE SCALE BARS TO BE ACCURATE.
COPYRIGHT 2025 ENAID LTD. ALL RIGHTS RESERVED.
THE CLIENT HAVE SINGLE USE LICENCE FOR THE DRAWING AND DESIGN.

ENAID LIMITED
Neil Warren Enaid Limited
P: 01322 865354 M: 07836 660302 E: neilwarren@enaidltd.co.uk
A: 1 Cedar Drive Sutton at Hone DA4 9EW