
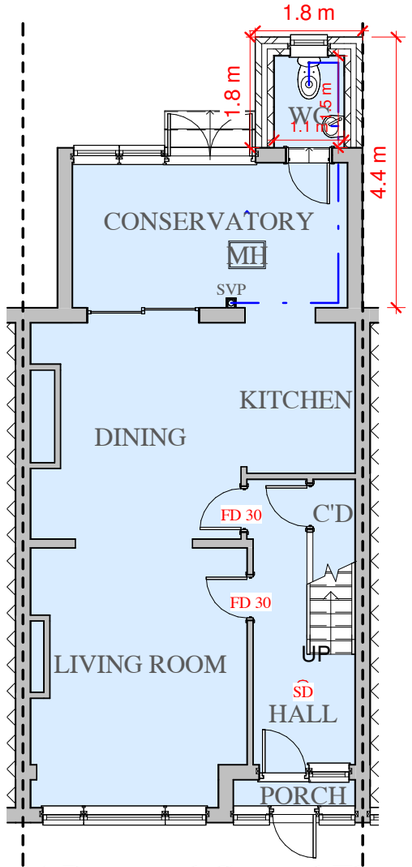


01 Proposed Ground Floor.
1 : 100

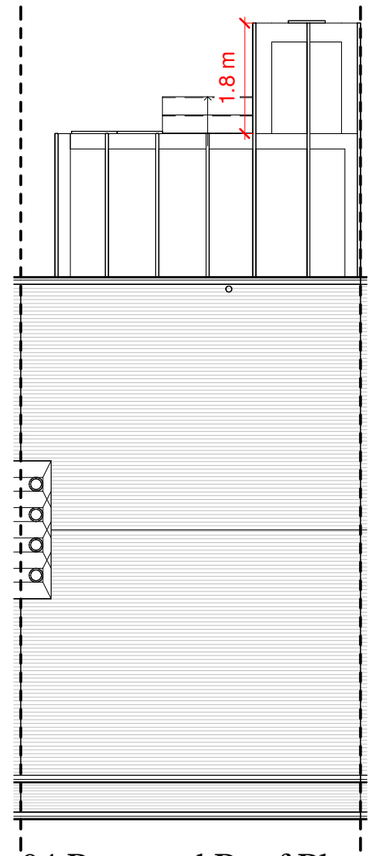

04 Proposed Roof Plan.
1 : 100

0 1 2 3 4 5 6 7 8 9 10
SCALE: 1:100

CANOPY Planning Services
CIAT CHARTERED PRACTICE
Tel: 020 3632 2690
Mob: 07956311277
Email: info@canopyplanning.co.uk
Web: www.canopyplanning.co.uk

PLANNING DRAWINGS

10 KENMARE ROAD,
THORNTON HEATH,
CR7 6BN

PROPOSED PLANS


Project number	26307
Date	Sep. 2026
Drawn by	T.R
Checked by	L.P

26307/11 B

Scale: @ A3 1 : 100




Proposed Front Elevation.
1 : 100

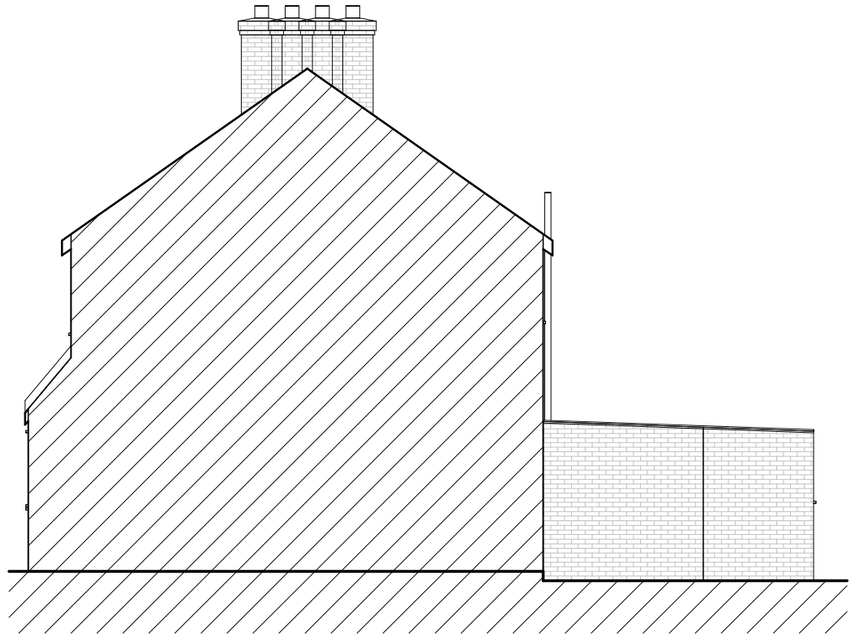

Proposed Side Elevation I.
1 : 100



Proposed Rear Elevation.
1 : 100

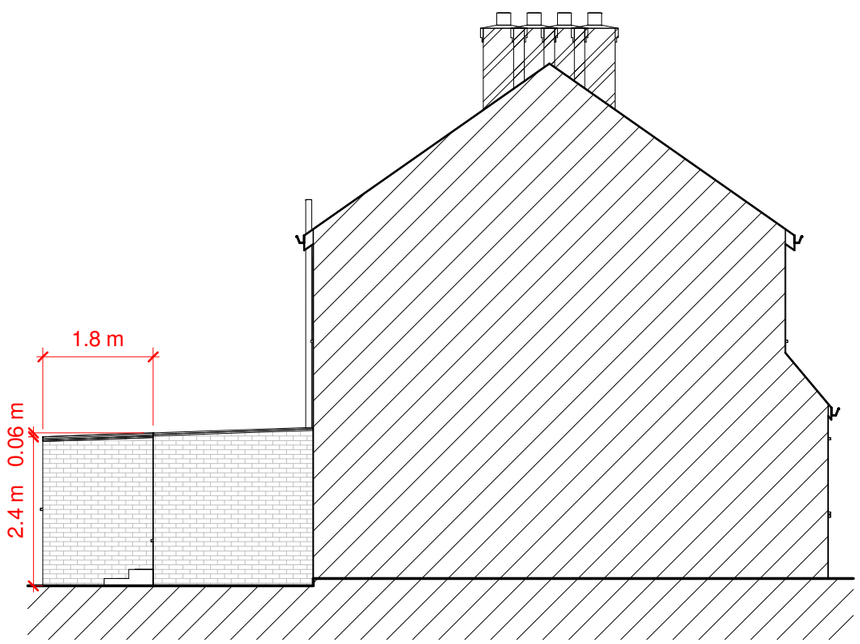

Proposed Side Elevation II.
1 : 100

0 1 2 3 4 5 6 7 8 9 10
SCALE: 1:100

CANOPY Planning Services
CIAT CHARTERED PRACTICE
Tel: 020 3632 2690
Mob: 07956311277
Email: info@canopyplanning.co.uk
Web: www.canopyplanning.co.uk

PLANNING DRAWINGS

10 KENMARE ROAD,
THORNTON HEATH,
CR7 6BN

PROPOSED ELEVATIONS

Project number	26307
Date	Sep. 2026
Drawn by	T.R
Checked by	L.P

26307/12 B

Scale: @ A3 1 : 100





CANOPY Planning Services
CIAT CHARTERED PRACTICE
Tel: 020 3632 2690
Mob: 07956311277
Email: info@canopyplanning.co.uk
Web: www.canopyplanning.co.uk

PLANNING DRAWINGS

10 KENMARE ROAD,
THORNTON HEATH,
CR7 6BN


PROPOSED 3D

Project number	26307
Date	Sep. 2026
Drawn by	T.R
Checked by	L.P

26307/13

B

Scale: @ A3

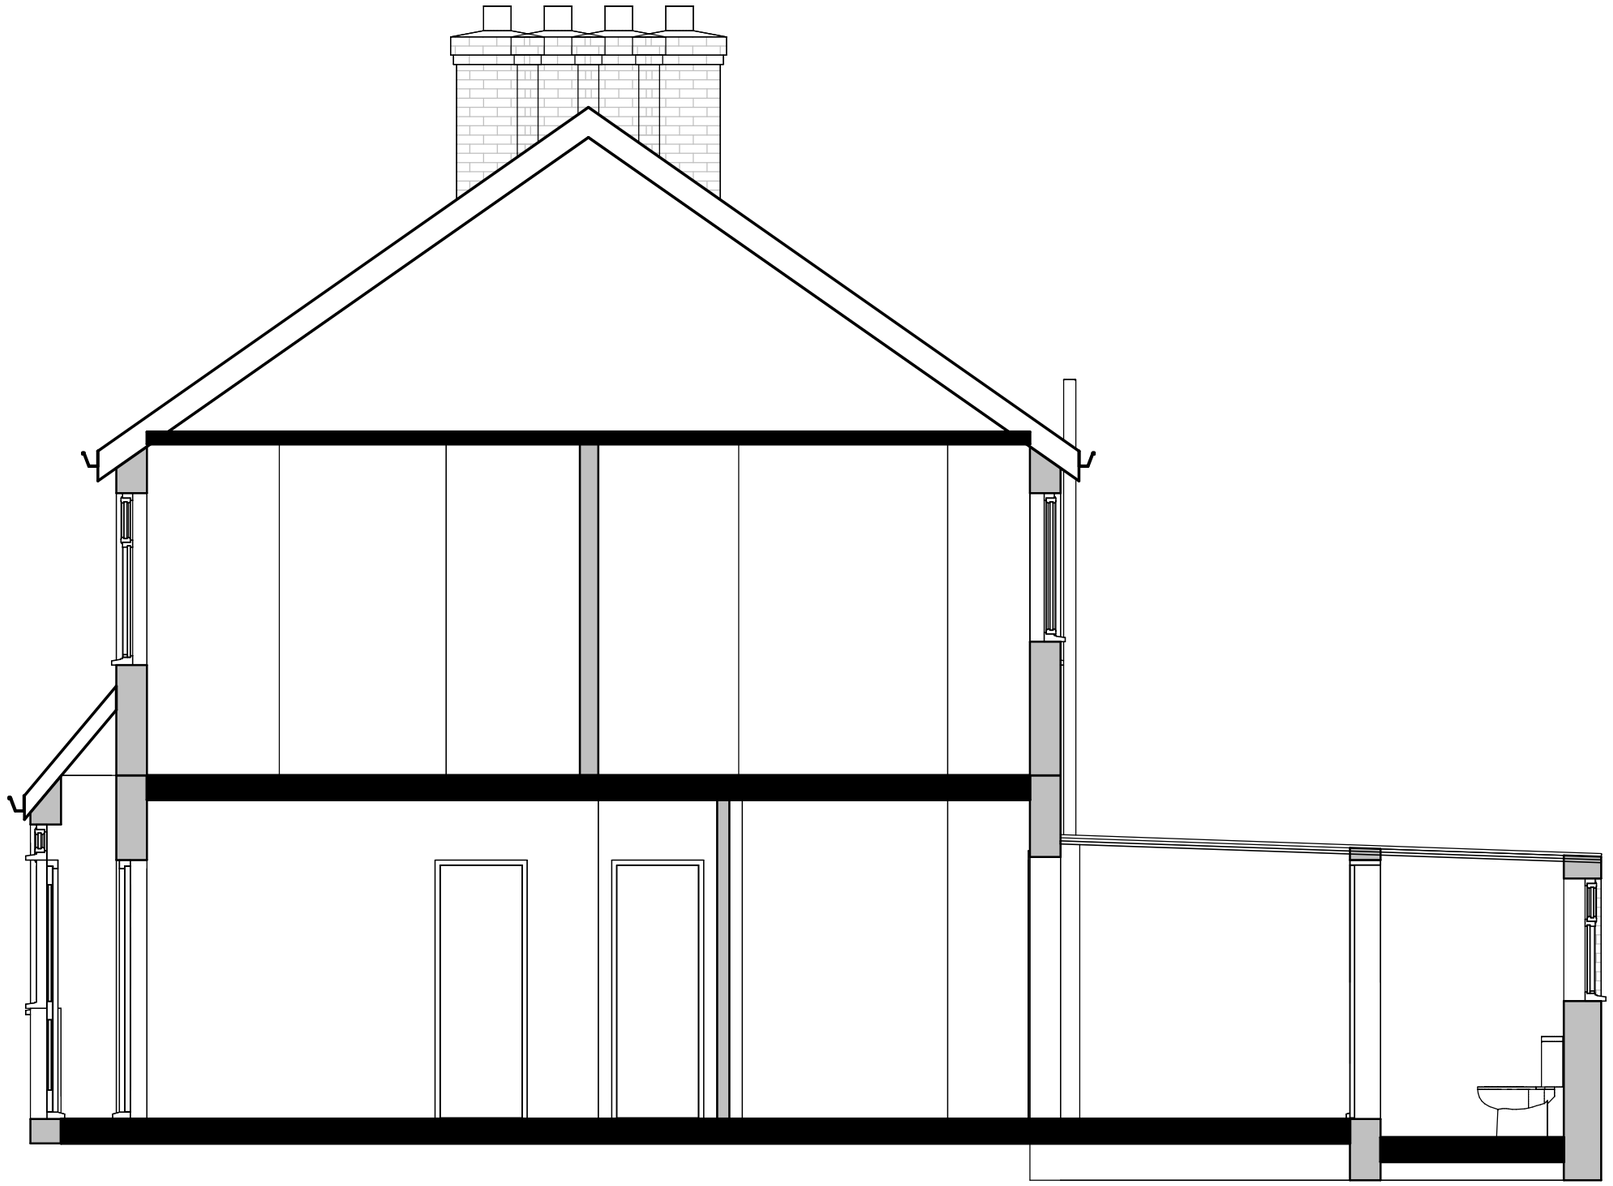

0 1 2 3 4 5

SCALE: 1:50

CANOPY Planning Services

CIAT CHARTERED PRACTICE

Tel: 020 3632 2690
Mob: 07956311277
Email: info@canopyplanning.co.uk
Web: www.canopyplanning.co.uk

PLANNING DRAWINGS

10 KENMARE ROAD,
THORNTON HEATH,
CR7 6BN

PROPOSED SECTION

Project number	26307
Date	Sep. 2026
Drawn by	T.R
Checked by	L.P

26307/14 B

Scale: @ A3 1 : 50