

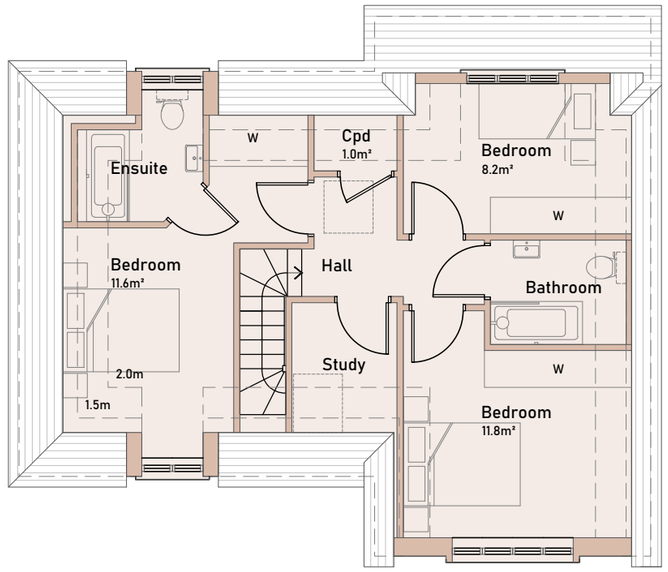


First Floor Plan

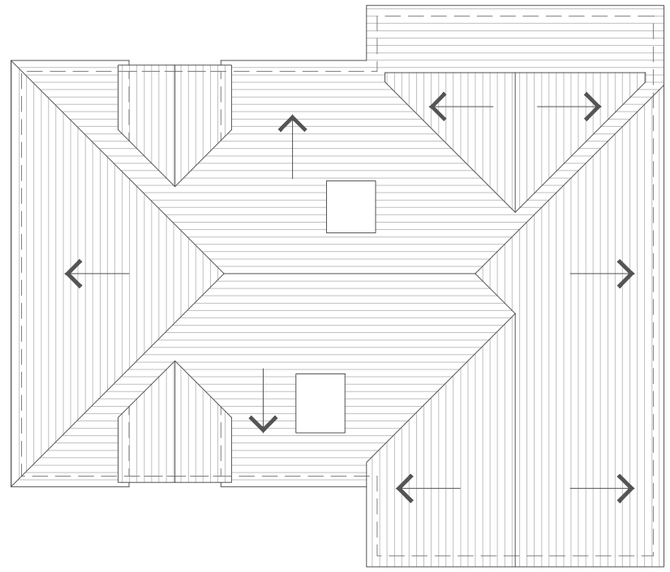


Roof Plan

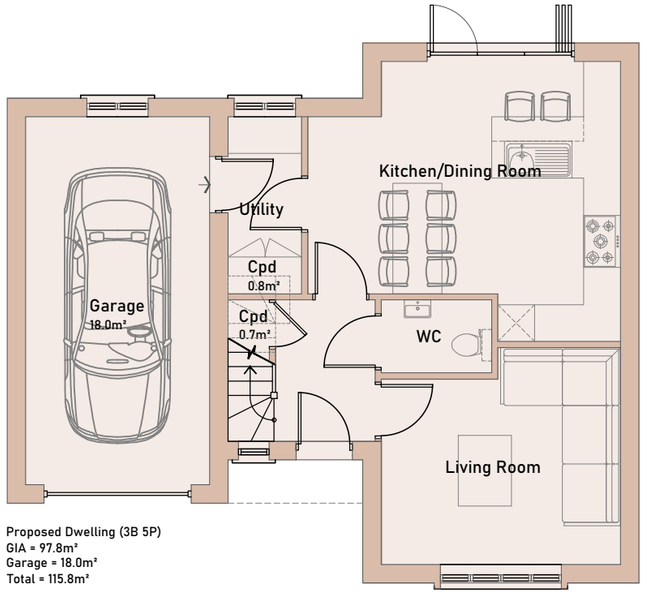

Proposed Dwelling (3B 5P)
GIA = 97.8m²
Garage = 18.0m²
Total = 115.8m²

Ground Floor Plan

Floor Plans - Proposed

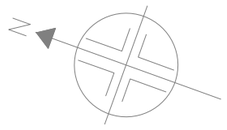



SCALE 1:100

Project:
Rear of 7 Homefield Road, Coulsdon, CR5 1ET

Drawing Title:
Floor Plans - Proposed

Scale:
1:100 @ A3

Drawing Number:
A105-J1004

Revision:
-