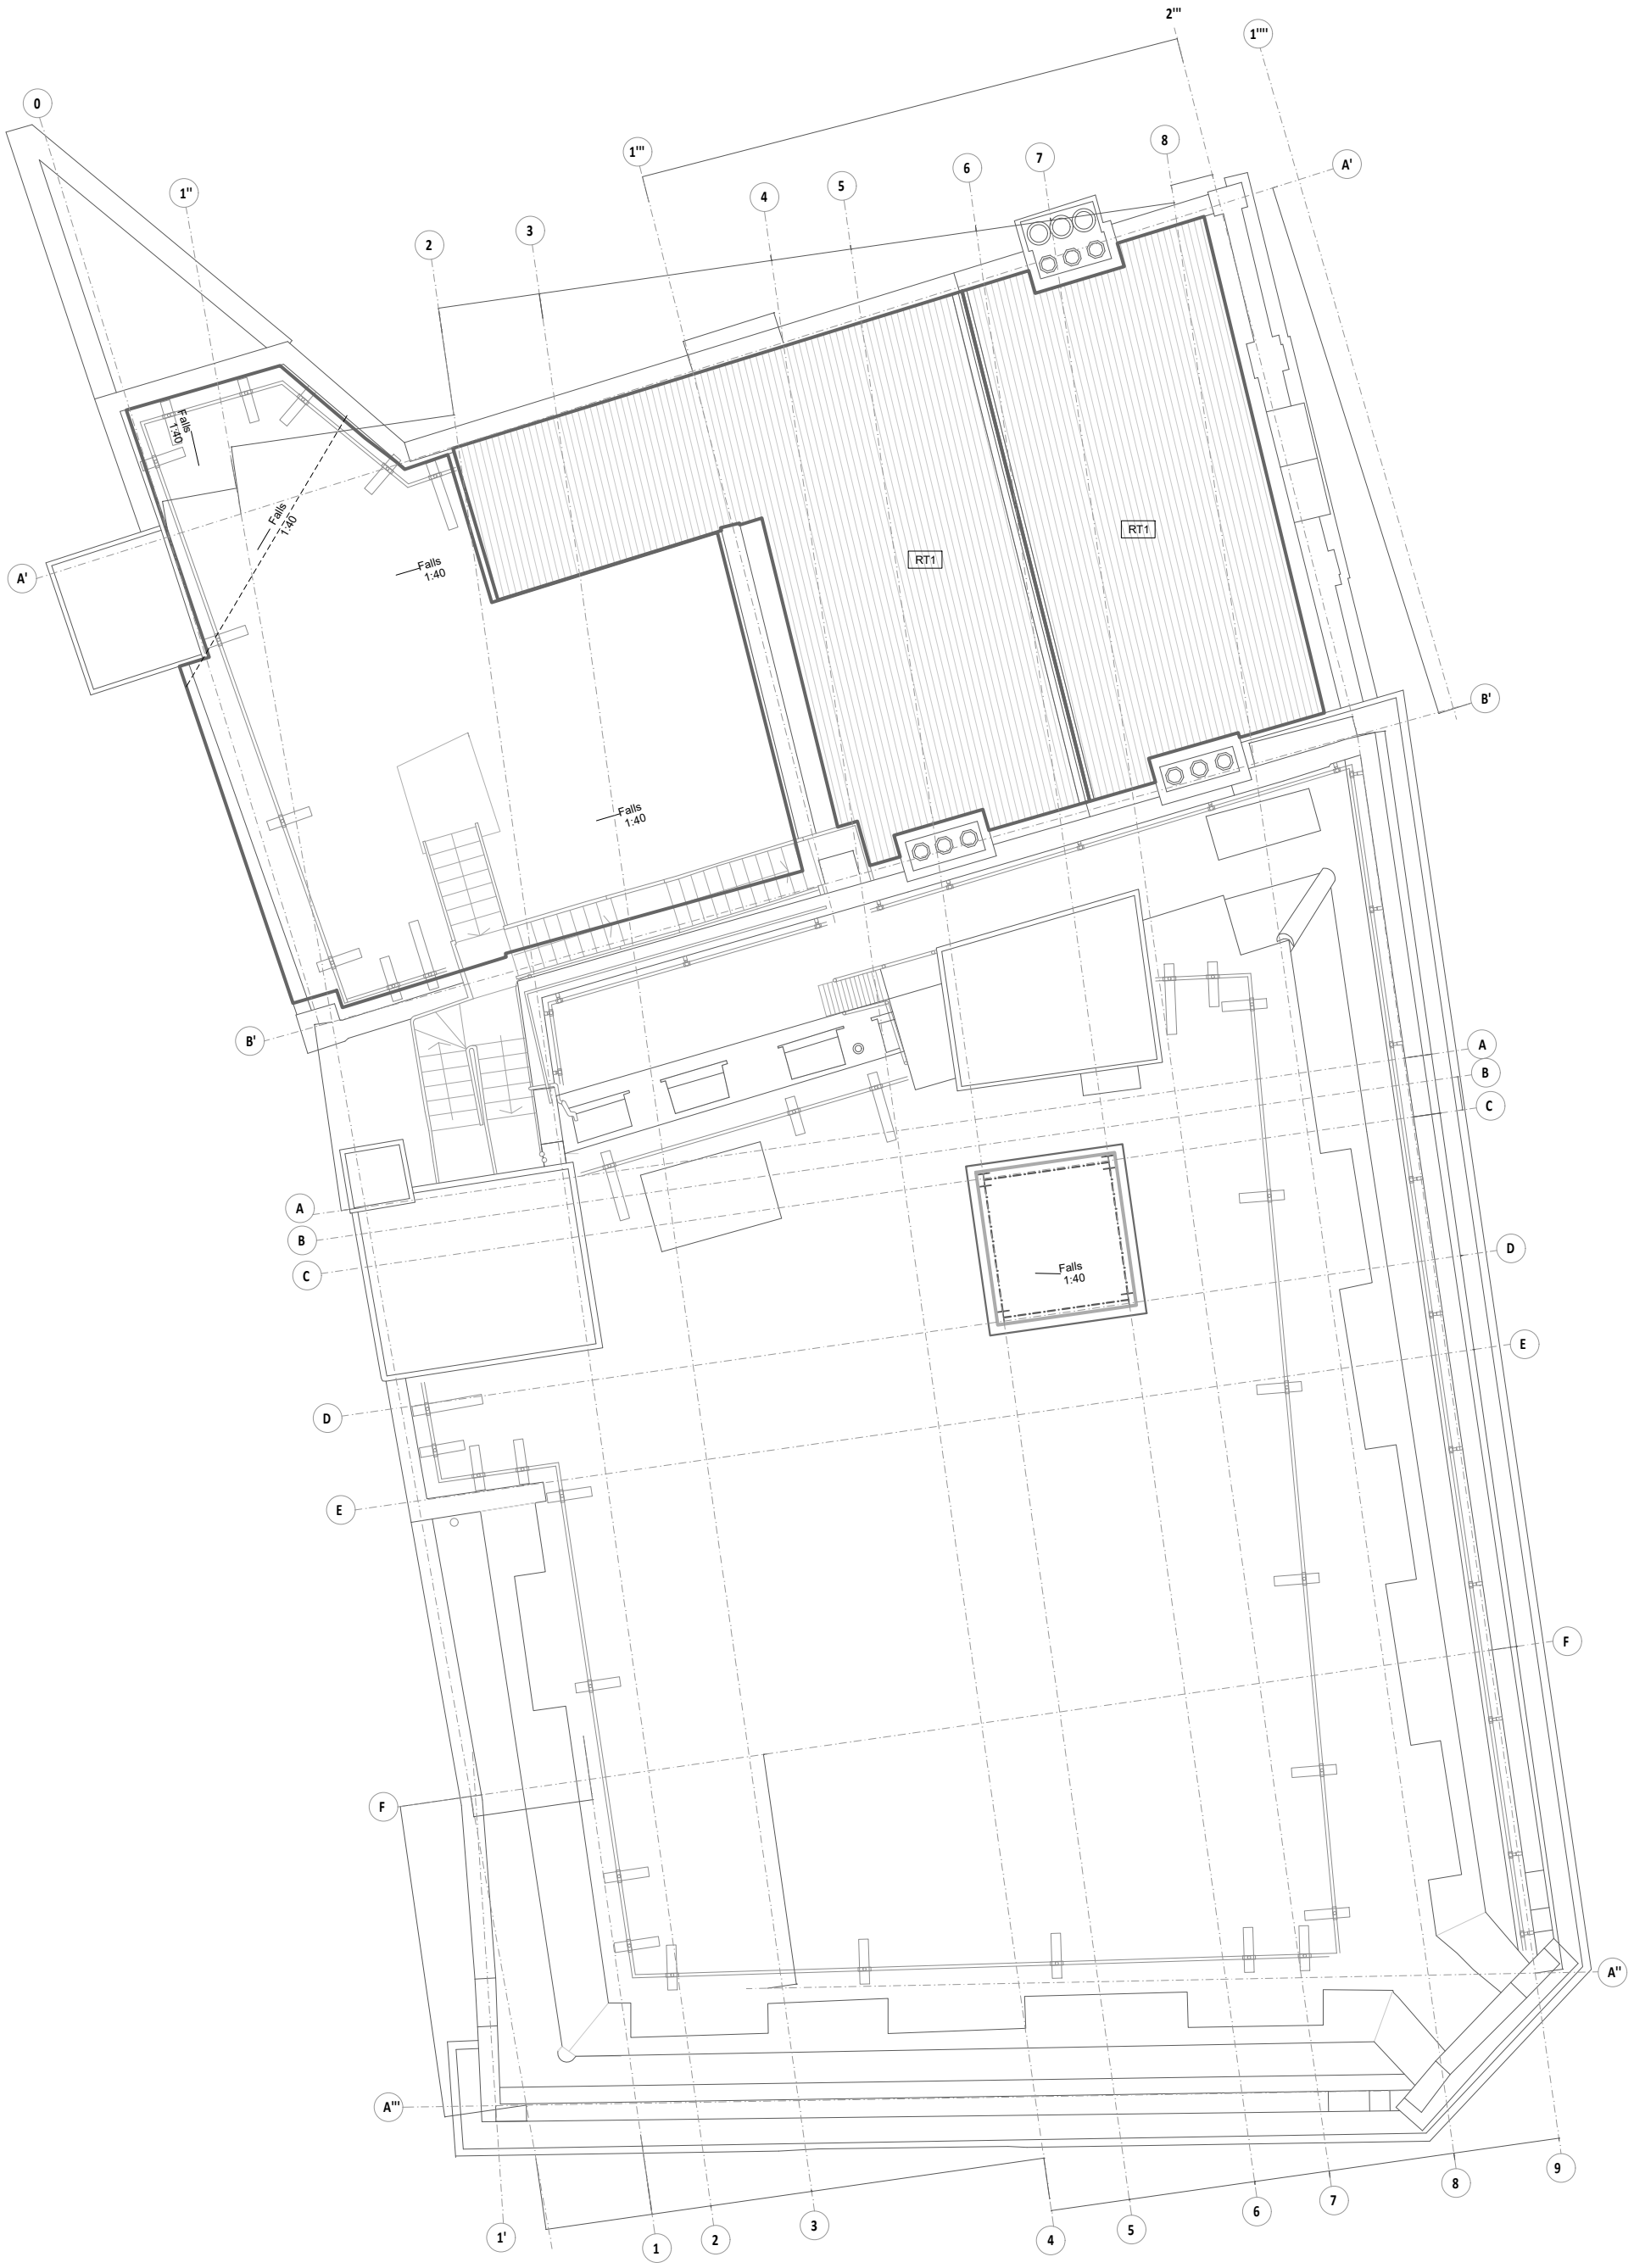



| | | | | |
|---|---|---|---|---|
| | London Borough of Sutton<br>Strategic Director: Richard Simpson<br>Civic Offices<br>St Nicholas Way<br>Sutton SM1 1EA<br>Contact:<br>Tel: 020 8770 5000 | Sutton<br>Resources Directorate | Existing Roof Plan | 143 High Street<br>Sutton<br>SM1 1JQ |

| Drawn | Checked | Dwg. No. | Rev. |
|---|---|---|---|
| RMN | PA | SHS-LBS-001-EX-106 | |
| Scale: 1:100 | Date: 14.09.26 | File Path & Name | |