

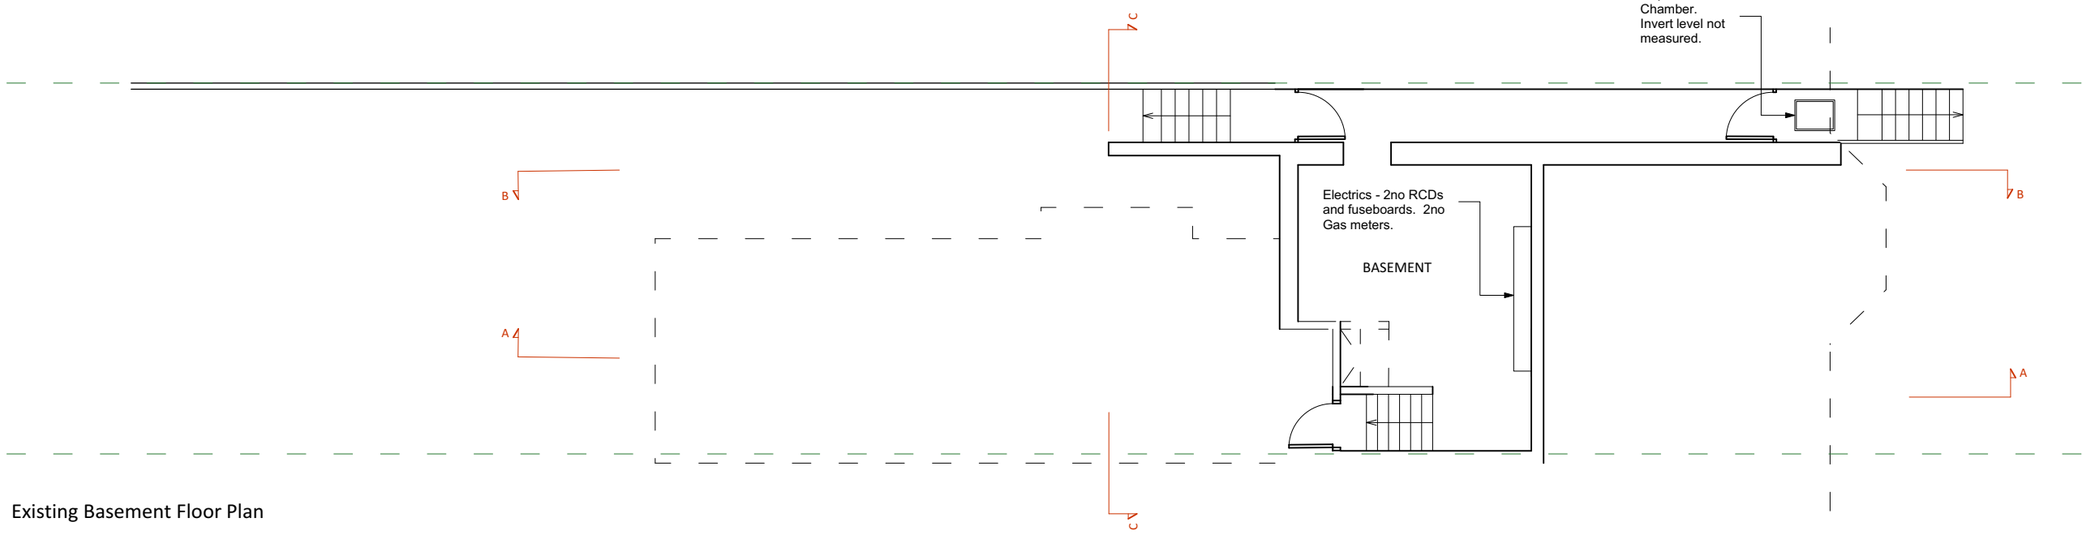


Existing Basement Floor Plan

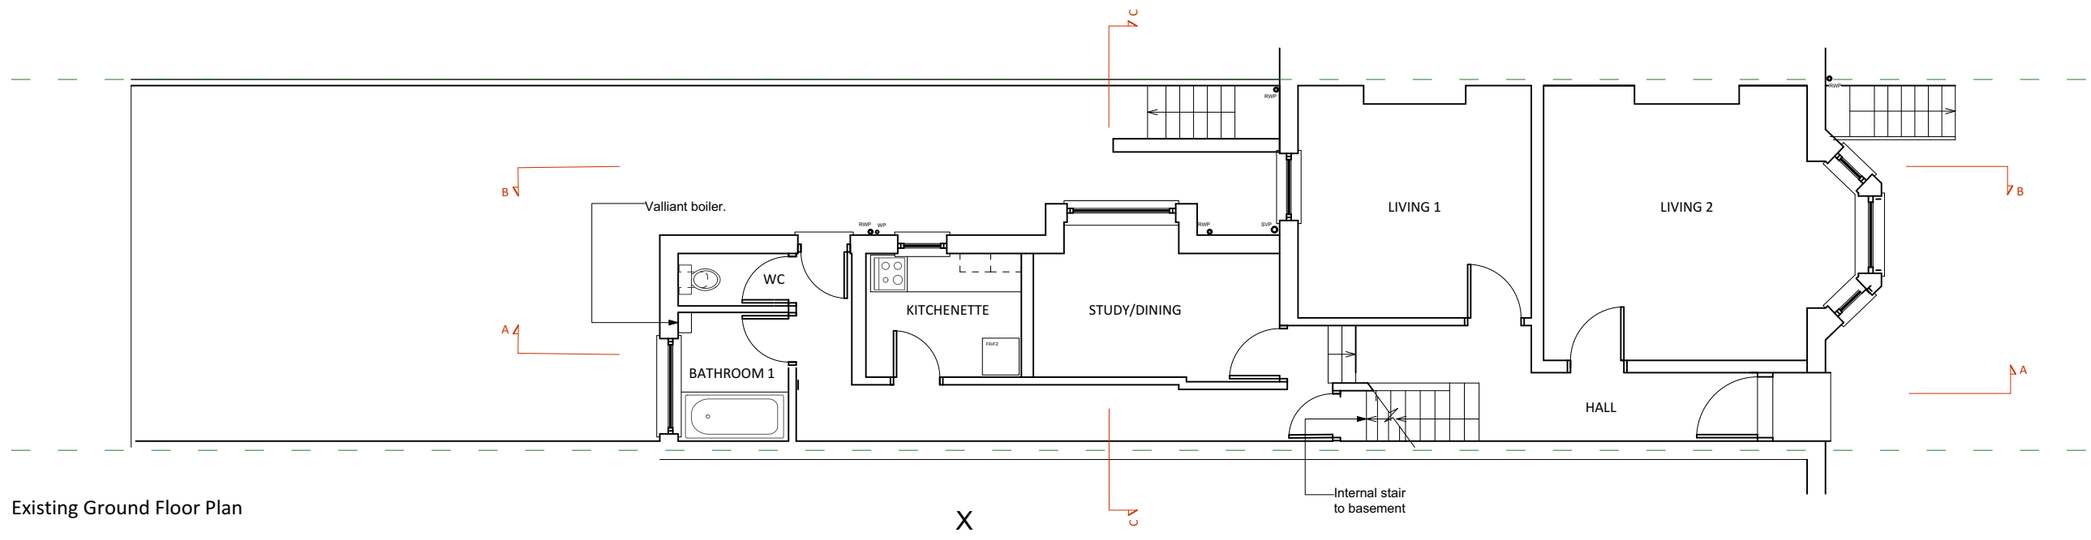

Existing Ground Floor Plan

X

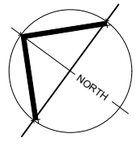

0 0.5 1 2 3 4
Metres

26 Burton Road - Existing Basement Ground Floor Plans
Scale - 1:100 @A3



BIRD ARCHITECTURE

North London: 97A Rotherfield Street, London, N1 3RD
T: 07968 789559 E: birdbuildingdesign@gmail.com

NOTES:

This drawing was prepared for the purposes indicated below and is to be read as preliminary unless otherwise stated. The location, size, depth and identification of existing services that may be shown or referred to on this drawing have largely been assessed from non intrusive observations , record drawings or the like. The contractor shall safely carry out intrusive investigations, trial holes or soundings prior to commencing work to satisfy themselves that it is safe to proceed and that the assessments are accurate. Any discrepancies shall be notified to BA prior to works commencing. Tender or billing drawings shall not be used for construction or the ordering of materials. This drawing shall be read in conjunction with all relevant architects, consultants drawings and specifications, together with H&S plan requirements.

All drawings specifications and recommendations made by BA are subject to Local Authority and other relevant Statutory Authorities approval. Any works or services made abortive due to the client proceeding prior to these approvals is considered wholly at the Clients risk. Bird Architecture hold no responsibility for resulting abortive works or costs.

Copyright:
This drawing is copyright of Bird Architecture and is issued on the terms that it will not be reproduced or copied in whole or any part nor will any information be furnished from it without the authority their consent. BA Accepts no liability for the unauthorised use of drawings and should be notified of drawings developed from this source.

Scaling:
This drawing is representative of the building or site and the intended works. Contractors should carry out site surveys to confirm dimensions and details of existing structure required for the setting out of their works prior to making shop drawings or otherwise setting-out the works.

Electronic issue:
BA accepts no responsibility for omissions from or discrepancies in appearance of the drawings arising from transfer in electronic format. Contractors should not rely on printed scales if the drawing has been issued in PDF format.

REV	DRN	CHK	AMENDMENTS	DATE

PROJECT
26 Burton Rd,
London
NW6 7LW

CLIENT
Bantu Payne


DRAWING
Existing Floor Plans.
Basement and Ground Levels

SCALE	DATE	DRAWN	CHECKED
1:100@A3	07.2026	HB	--


STATUS
PRELIMINARY

DRAWING No	REVISION
BA 0047-PR-001	**--**


This drawing is copyright.

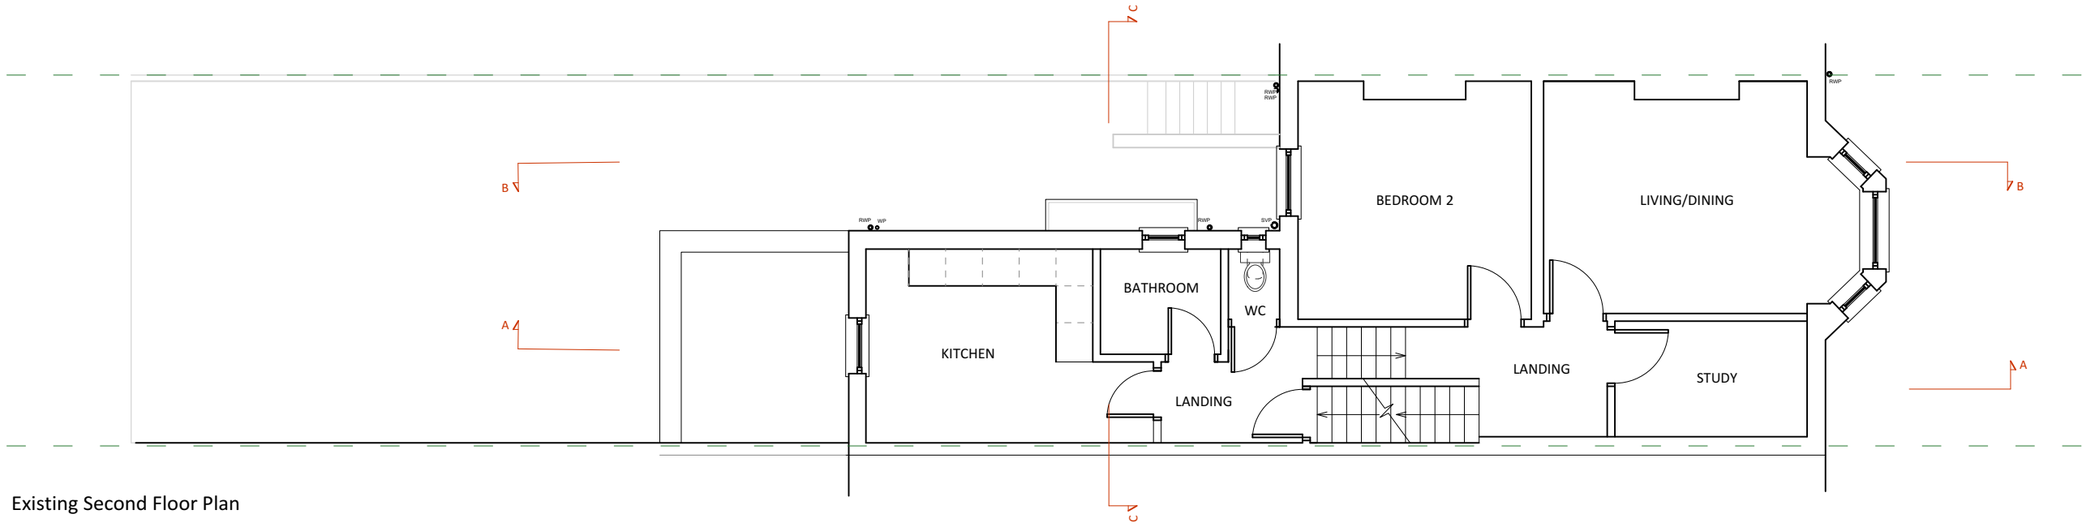

Existing Second Floor Plan

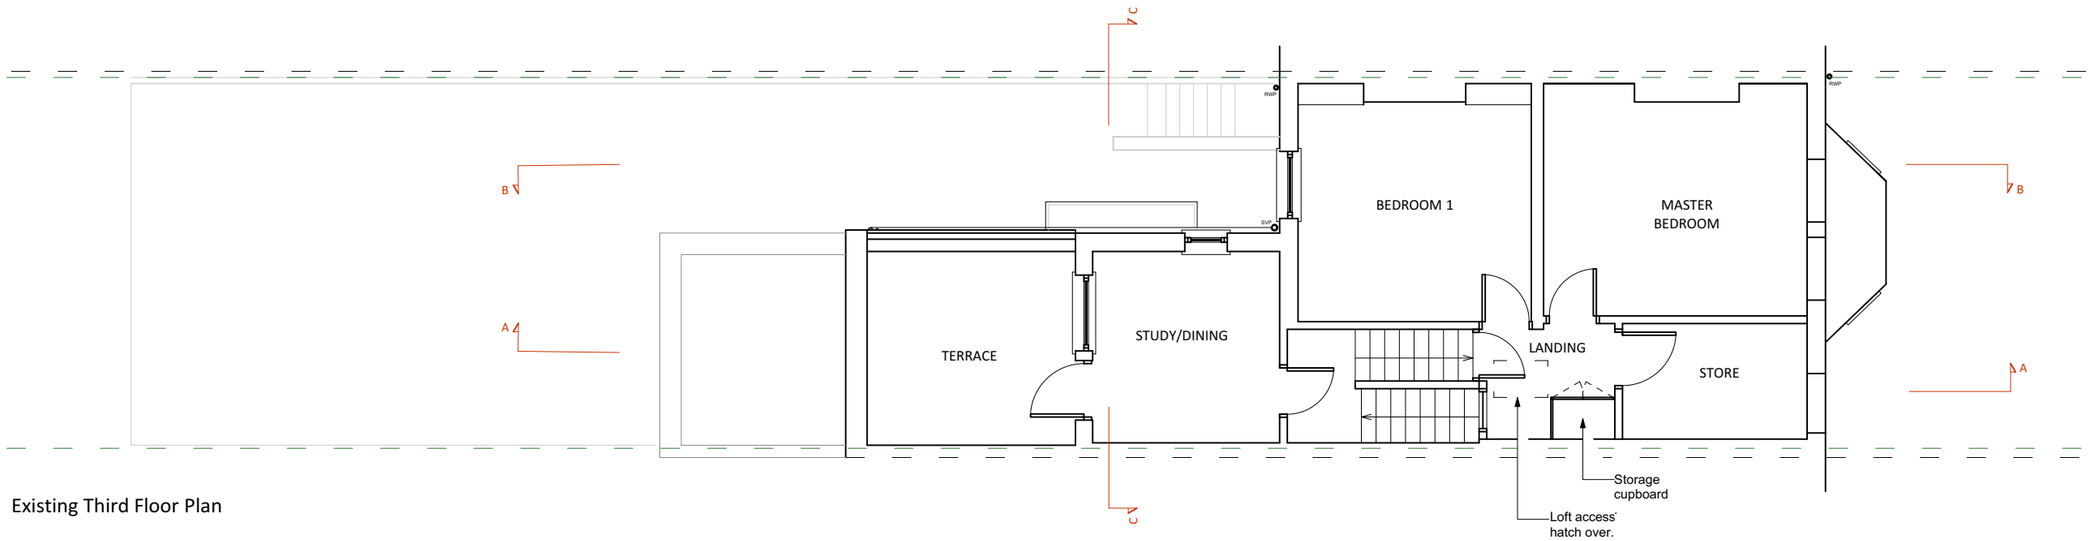

Existing Third Floor Plan

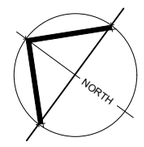

0 0.5 1 2 3 4
Metres

26 Burton Road - Existing Basement Ground Floor Plans
Scale - 1:100 @A3



BIRD ARCHITECTURE

North London: 97A Rotherfield Street, London, N1 3RD
T: 07968 789559 E: birdbuildingdesign@gmail.com

NOTES:

This drawing was prepared for the purposes indicated below and is to be read as preliminary unless otherwise stated. The location, size, depth and identification of existing services that may be shown or referred to on this drawing have largely been assessed from non intrusive observations , record drawings or the like. The contractor shall safely carry out intrusive investigations, trial holes or soundings prior to commencing work to satisfy themselves that it is safe to proceed and that the assessments are accurate. Any discrepancies shall be notified to BA prior to works commencing. Tender or billing drawings shall not be used for construction or the ordering of materials. This drawing shall be read in conjunction with all relevant architects, consultants drawings and specifications, together with H&S plan requirements.

All drawings specifications and recommendations made by BA are subject to Local Authority and other relevant Statutory Authorities approval. Any works or services made abortive due to the client proceeding prior to these approvals is considered wholly at the Clients risk. Bird Architecture hold no responsibility for resulting abortive works or costs.

Copyright:
This drawing is copyright of Bird Architecture and is issued on the terms that it will not be reproduced or copied in whole or any part nor will any information be furnished from it without the authority their consent. BA Accepts no liability for the unauthorised use of drawings and should be notified of drawings developed from this source.

Scaling:
This drawing is representative of the building or site and the intended works. Contractors should carry out site surveys to confirm dimensions and details of existing structure required for the setting out of their works prior to making shop drawings or otherwise setting-out the works.

Electronic issue:
BA accepts no responsibility for omissions from or discrepancies in appearance of the drawings arising from transfer in electronic format. Contractors should not rely on printed scales if the drawing has been issued in PDF format.

REV	DRN	CHK	AMENDMENTS	DATE

PROJECT
26 Burton Rd,
London
NW6 7LW

CLIENT
Bantu Payne


DRAWING
Existing Floor Plans
2nd and 3rd Floor Levels

SCALE	DATE	DRAWN	CHECKED
1:100@A3	07.2026	HB	--


STATUS
PRELIMINARY

DRAWING No	REVISION
BA 0047-PR-002	**--**


This drawing is copyright.

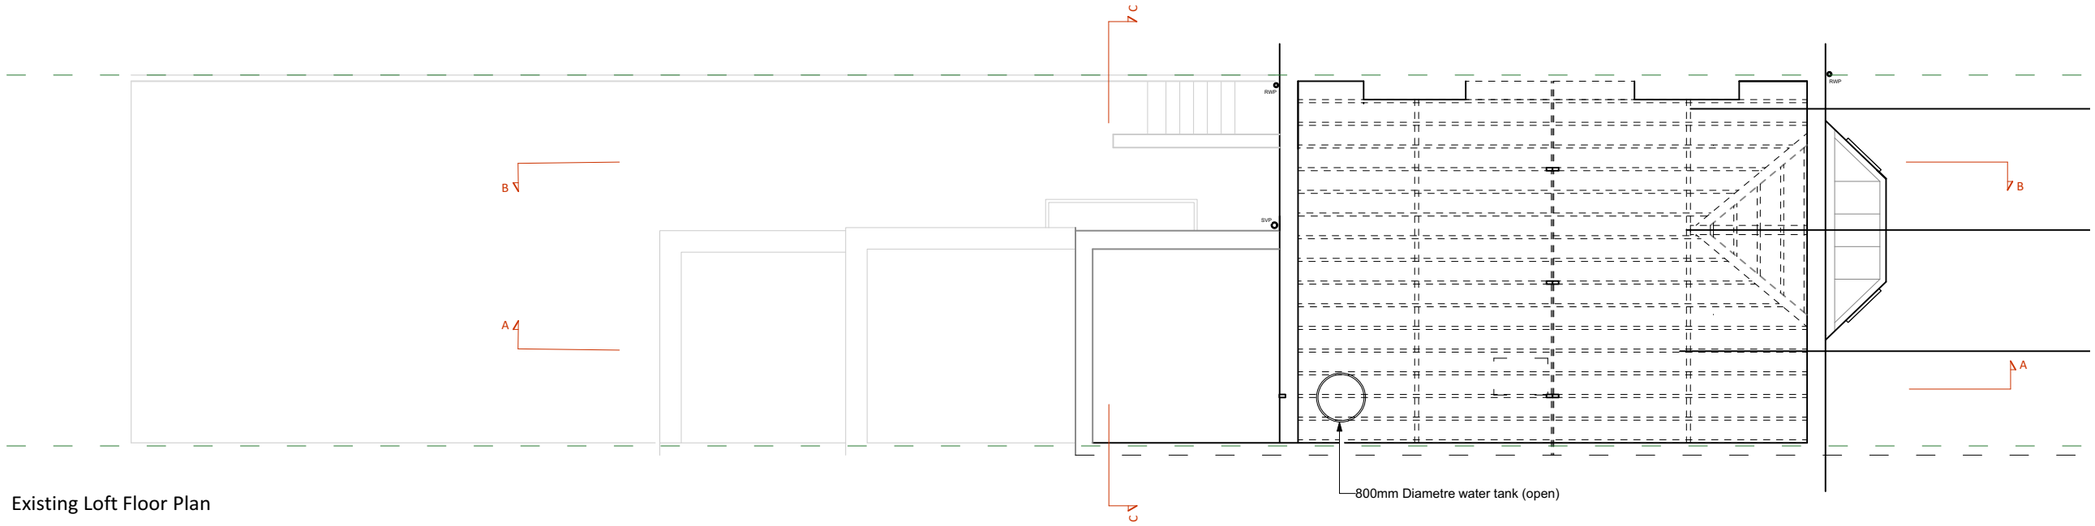

Existing Loft Floor Plan

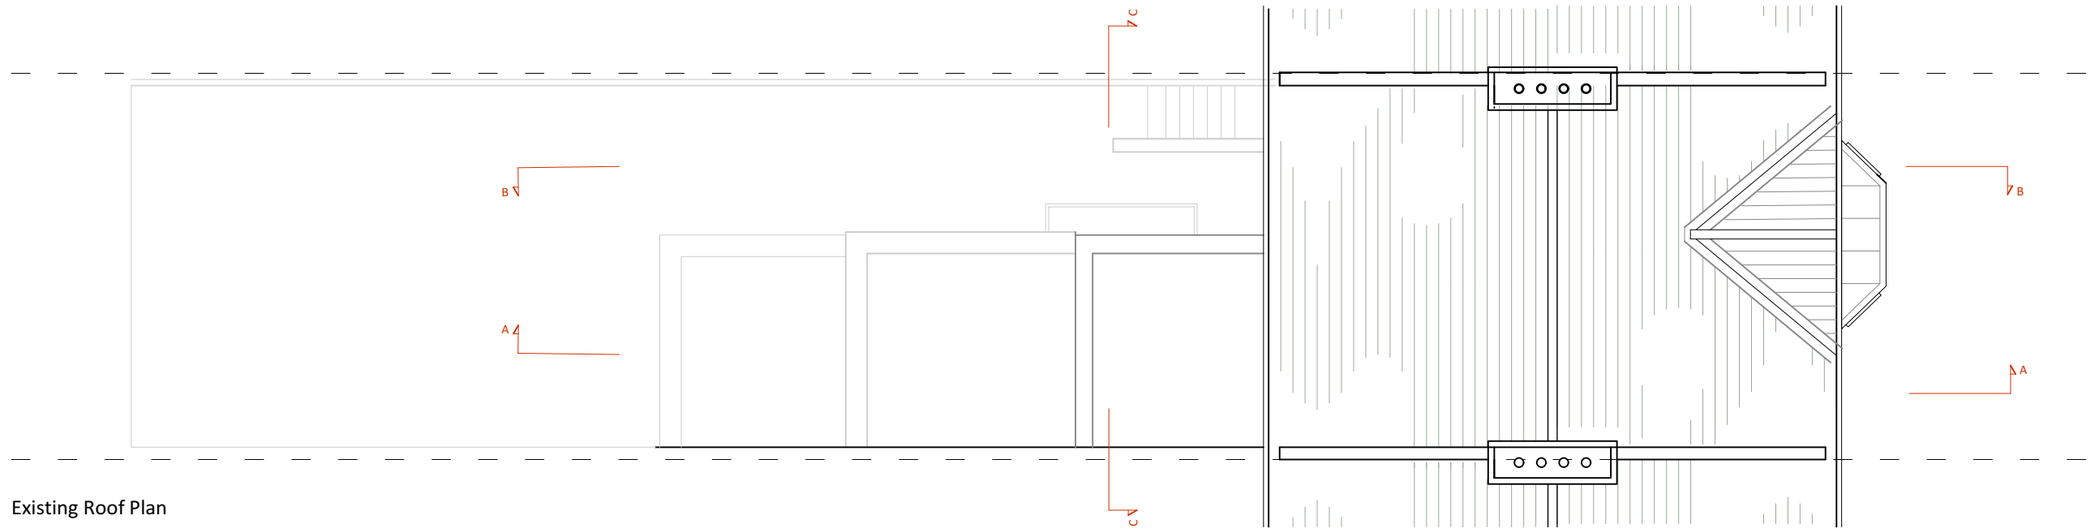


Existing Roof Plan

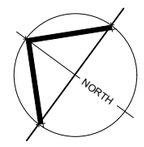

0 0.5 1 2 3 4
Metres

26 Burton Road - Existing Loft and Roof Plans
Scale - 1:100 @A3

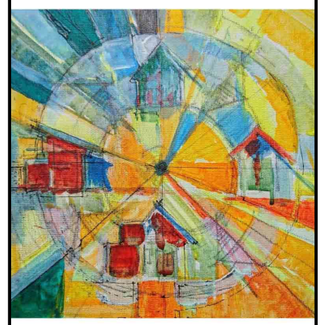

BIRD ARCHITECTURE

North London: 97A Rotherfield Street, London, N1 3RD
T: 07968 789559 E: birdbuildingdesign@gmail.com

NOTES:

This drawing was prepared for the purposes indicated below and is to be read as preliminary unless otherwise stated. The location, size, depth and identification of existing services that may be shown or referred to on this drawing have largely been assessed from non intrusive observations , record drawings or the like. The contractor shall safely carry out intrusive investigations, trial holes or soundings prior to commencing work to satisfy themselves that it is safe to proceed and that the assessments are accurate. Any discrepancies shall be notified to BA prior to works commencing. Tender or billing drawings shall not be used for construction or the ordering of materials. This drawing shall be read in conjunction with all relevant architects, consultants drawings and specifications, together with H&S plan requirements.

All drawings specifications and recommendations made by BA are subject to Local Authority and other relevant Statutory Authorities approval. Any works or services made abortive due to the client proceeding prior to these approvals is considered wholly at the Clients risk. Bird Architecture hold no responsibility for resulting abortive works or costs.

Copyright:
This drawing is copyright of Bird Architecture and is issued on the terms that it will not be reproduced or copied in whole or any part nor will any information be furnished from it without the authority their consent. BA Accepts no liability for the unauthorised use of drawings and should be notified of drawings developed from this source.

Scaling:
This drawing is representative of the building or site and the intended works. Contractors should carry out site surveys to confirm dimensions and details of existing structure required for the setting out of their works prior to making shop drawings or otherwise setting-out the works.

Electronic issue:
BA accepts no responsibility for omissions from or discrepancies in appearance of the drawings arising from transfer in electronic format. Contractors should not rely on printed scales if the drawing has been issued in PDF format.

REV	DRN	CHK	AMENDMENTS	DATE

PROJECT
26 Burton Rd,
London
NW6 7LW

CLIENT
Bantu Payne


DRAWING
Existing Floor Plans
Loft and Roof levels

SCALE	DATE	DRAWN	CHECKED
1:100@A3	07.2026	HB	--

STATUS
PRELIMINARY

DRAWING No	REVISION
BA 0047-PR-003	**--**

This drawing is copyright.

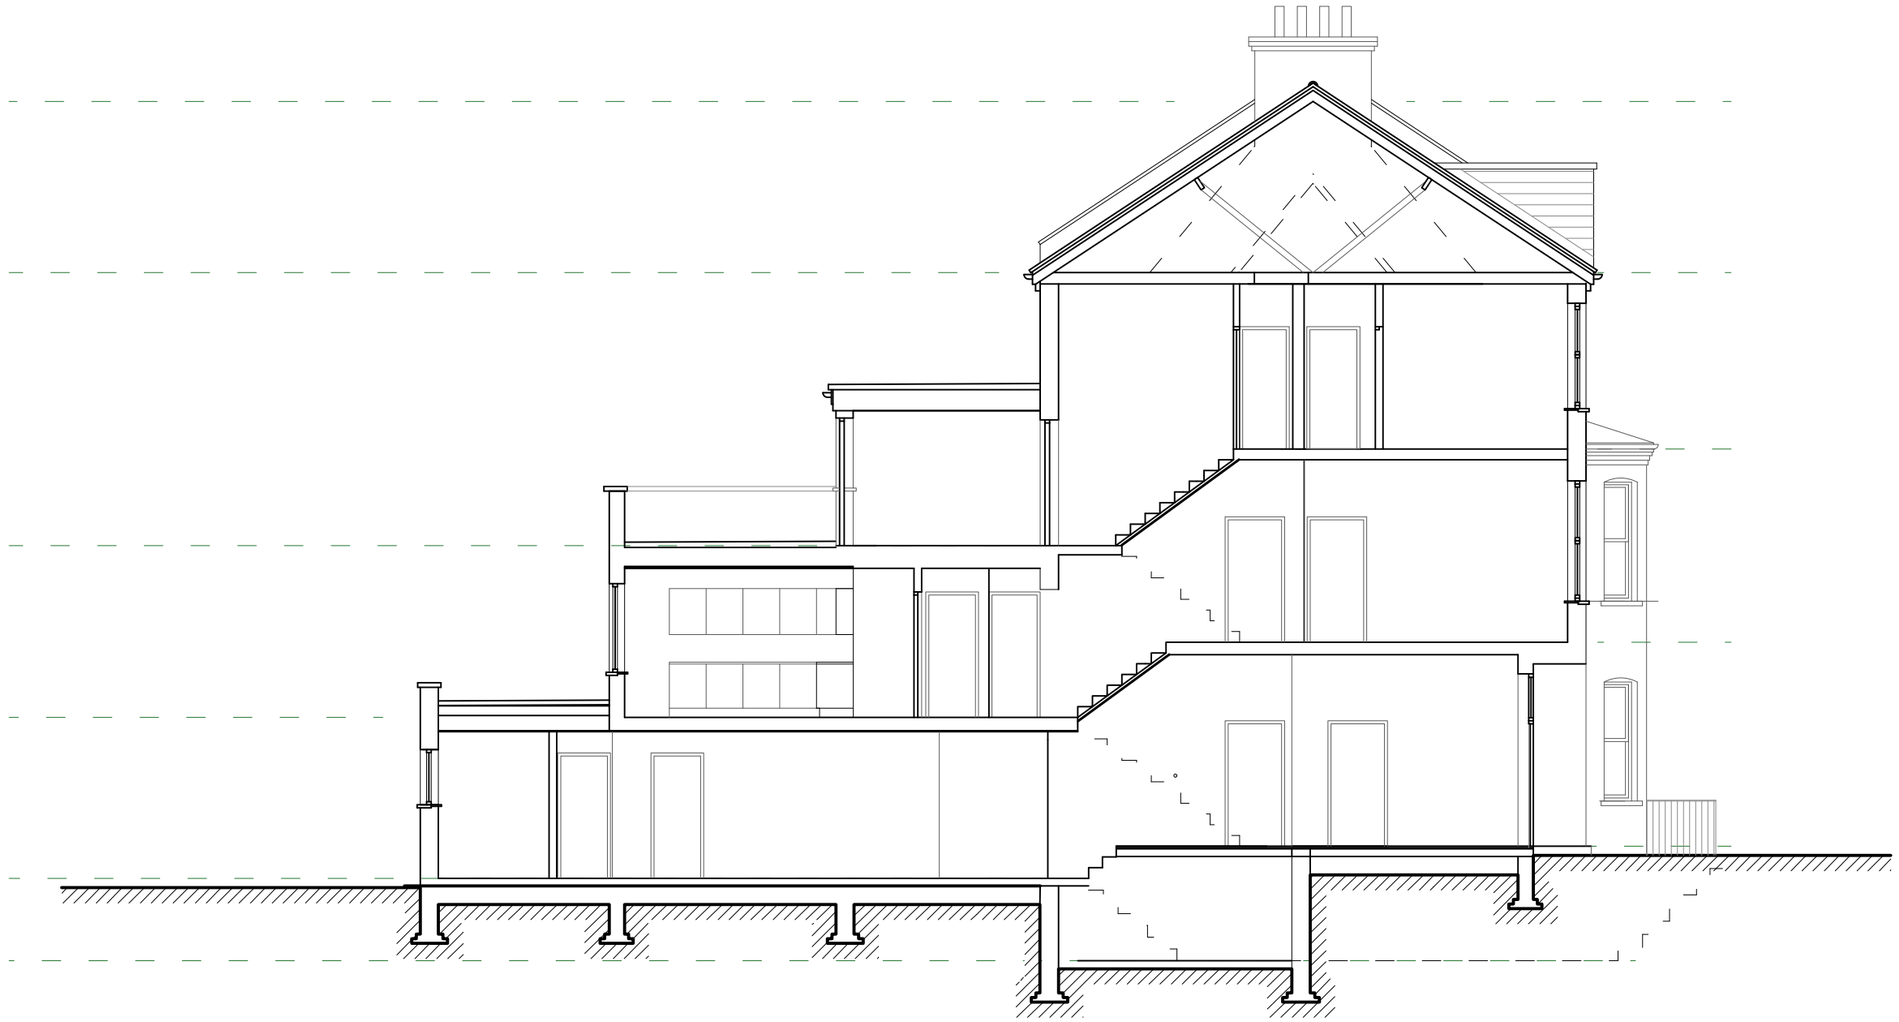

26 Burton Road - Existing Section A-A
Scale - 1:100 @A3

0 0.5 1 2 3 4
Metres



BIRD ARCHITECTURE

North London: 97A Rotherfield Street, London, N1 3RD
T: 07968 789559 E: birdbuildingdesign@gmail.com

NOTES:

This drawing was prepared for the purposes indicated below and is to be read as preliminary unless otherwise stated. The location, size, depth and identification of existing services that may be shown or referred to on this drawing have largely been assessed from non intrusive observations , record drawings or the like. The contractor shall safely carry out intrusive investigations, trial holes or soundings prior to commencing work to satisfy themselves that it is safe to proceed and that the assessments are accurate. Any discrepancies shall be notified to BA prior to works commencing. Tender or billing drawings shall not be used for construction or the ordering of materials. This drawing shall be read in conjunction with all relevant architects, consultants drawings and specifications, together with H&S plan requirements.

All drawings specifications and recommendations made by BA are subject to Local Authority and other relevant Statutory Authorities approval. Any works or services made abortive due to the client proceeding prior to these approvals is considered wholly at the Clients risk. Bird Architecture hold no responsibility for resulting abortive works or costs.

Copyright:
This drawing is copyright of Bird Architecture and is issued on the terms that it will not be reproduced or copied in whole or any part nor will any information be furnished from it without the authority their consent. BA Accepts no liability for the unauthorised use of drawings and should be notified of drawings developed from this source.

Scaling:
This drawing is representative of the building or site and the intended works. Contractors should carry out site surveys to confirm dimensions and details of existing structure required for the setting out of their works prior to making shop drawings or otherwise setting-out the works.

Electronic issue:
BA accepts no responsibility for omissions from or discrepancies in appearance of the drawings arising from transfer in electronic format. Contractors should not rely on printed scales if the drawing has been issued in PDF format.

REV	DRN	CHK	AMENDMENTS	DATE

PROJECT
26 Burton Rd,
London
NW6 7LW

CLIENT
Bantu Payne


DRAWING
Existing Section A-A

SCALE	DATE	DRAWN	CHECKED
1:100@A3	07.2026	HB	--

STATUS
PRELIMINARY

DRAWING No	REVISION
BA 0047-PR-004	**--**

This drawing is copyright.

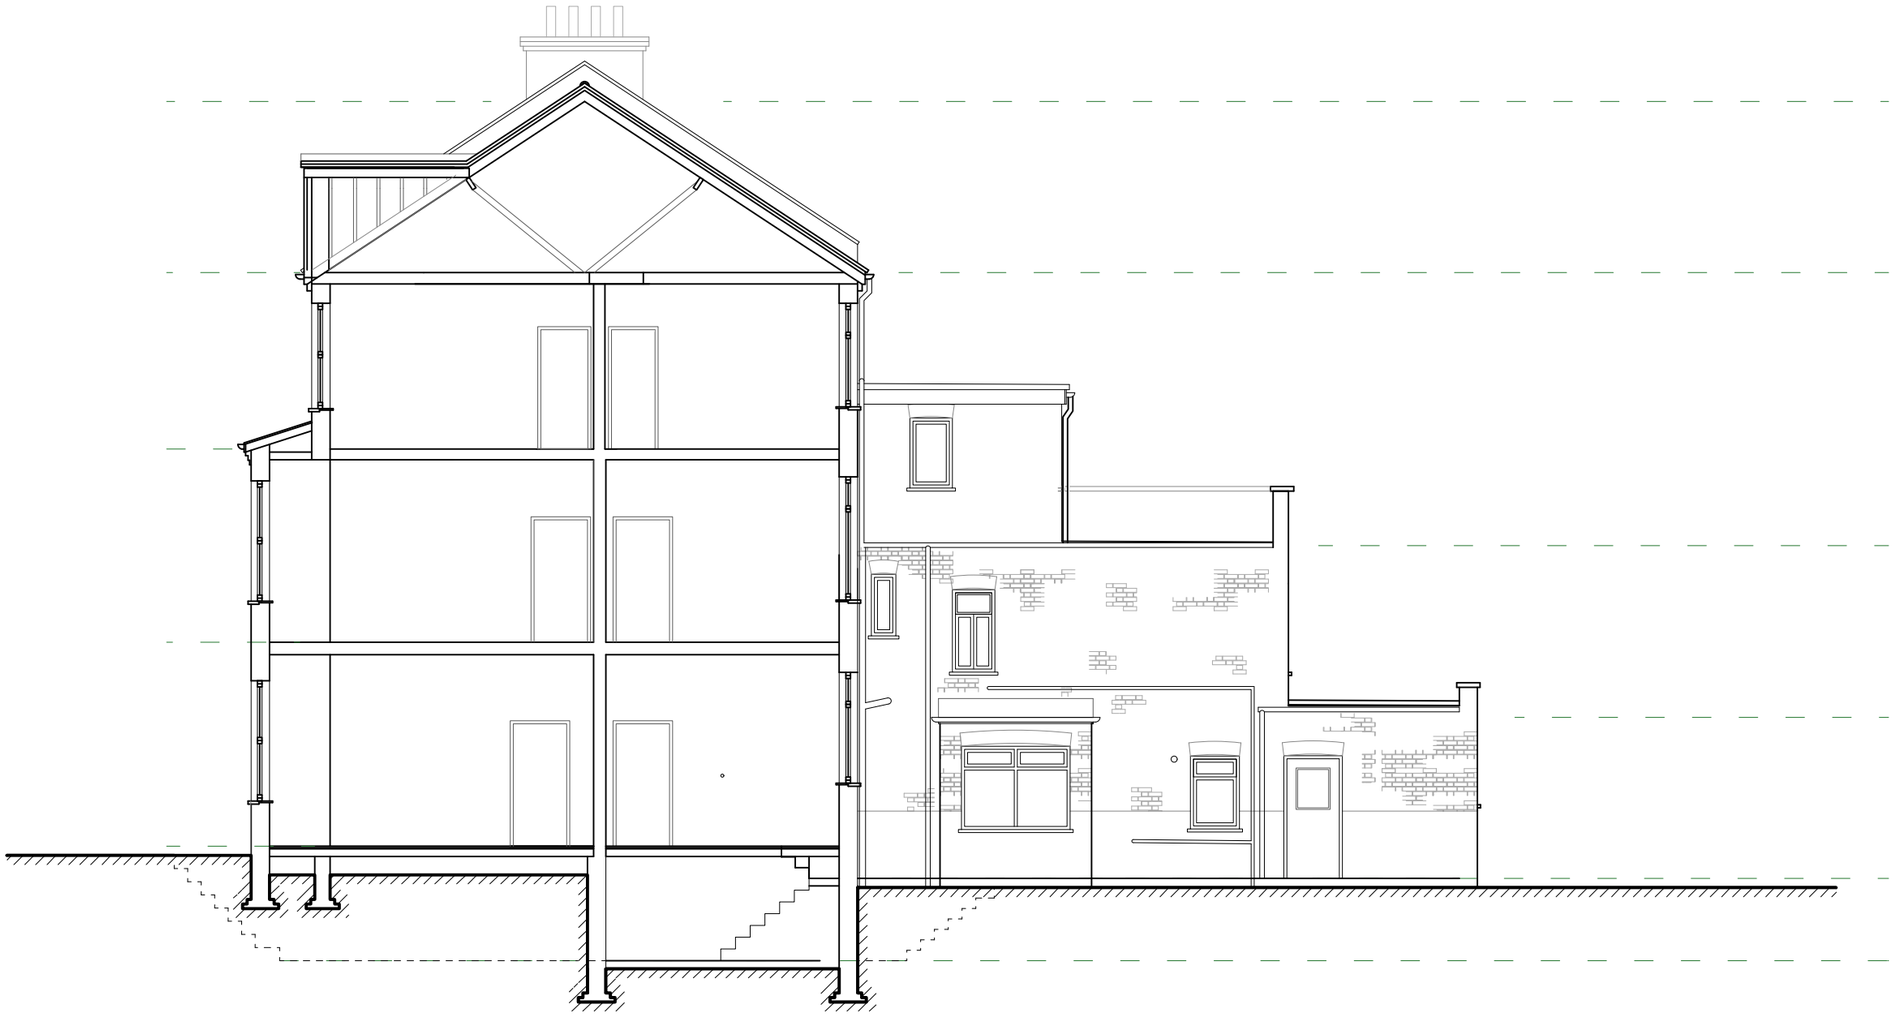

26 Burton Road - Existing Section B-B (and Eastern Elevation)
Scale - 1:100 @A3

0 0.5 1 2 3 4
Metres



BIRD ARCHITECTURE

North London: 97A Rotherfield Street, London, N1 3RD
T: 07968 789559 E: birdbuildingdesign@gmail.com

NOTES:

This drawing was prepared for the purposes indicated below and is to be read as preliminary unless otherwise stated. The location, size, depth and identification of existing services that may be shown or referred to on this drawing have largely been assessed from non intrusive observations , record drawings or the like. The contractor shall safely carry out intrusive investigations, trial holes or soundings prior to commencing work to satisfy themselves that it is safe to proceed and that the assessments are accurate. Any discrepancies shall be notified to BA prior to works commencing. Tender or billing drawings shall not be used for construction or the ordering of materials. This drawing shall be read in conjunction with all relevant architects, consultants drawings and specifications, together with H&S plan requirements.

All drawings specifications and recommendations made by BA are subject to Local Authority and other relevant Statutory Authorities approval. Any works or services made abortive due to the client proceeding prior to these approvals is considered wholly at the Clients risk. Bird Architecture hold no responsibility for resulting abortive works or costs.

Copyright:
This drawing is copyright of Bird Architecture and is issued on the terms that it will not be reproduced or copied in whole or any part nor will any information be furnished from it without the authority their consent. BA Accepts no liability for the unauthorised use of drawings and should be notified of drawings developed from this source.

Scaling:
This drawing is representative of the building or site and the intended works. Contractors should carry out site surveys to confirm dimensions and details of existing structure required for the setting out of their works prior to making shop drawings or otherwise setting-out the works.

Electronic issue:
BA accepts no responsibility for omissions from or discrepancies in appearance of the drawings arising from transfer in electronic format. Contractors should not rely on printed scales if the drawing has been issued in PDF format.

REV	DRN	CHK	AMENDMENTS	DATE

PROJECT
26 Burton Rd,
London
NW6 7LW

CLIENT
Bantu Payne


DRAWING
Existing Section B-B
(and Eastern Elevation)

SCALE	DATE	DRAWN	CHECKED
1:100@A3	07.2026	HB	--


STATUS
PRELIMINARY

DRAWING No	REVISION
BA 0047-PR-005	**--**

This drawing is copyright.

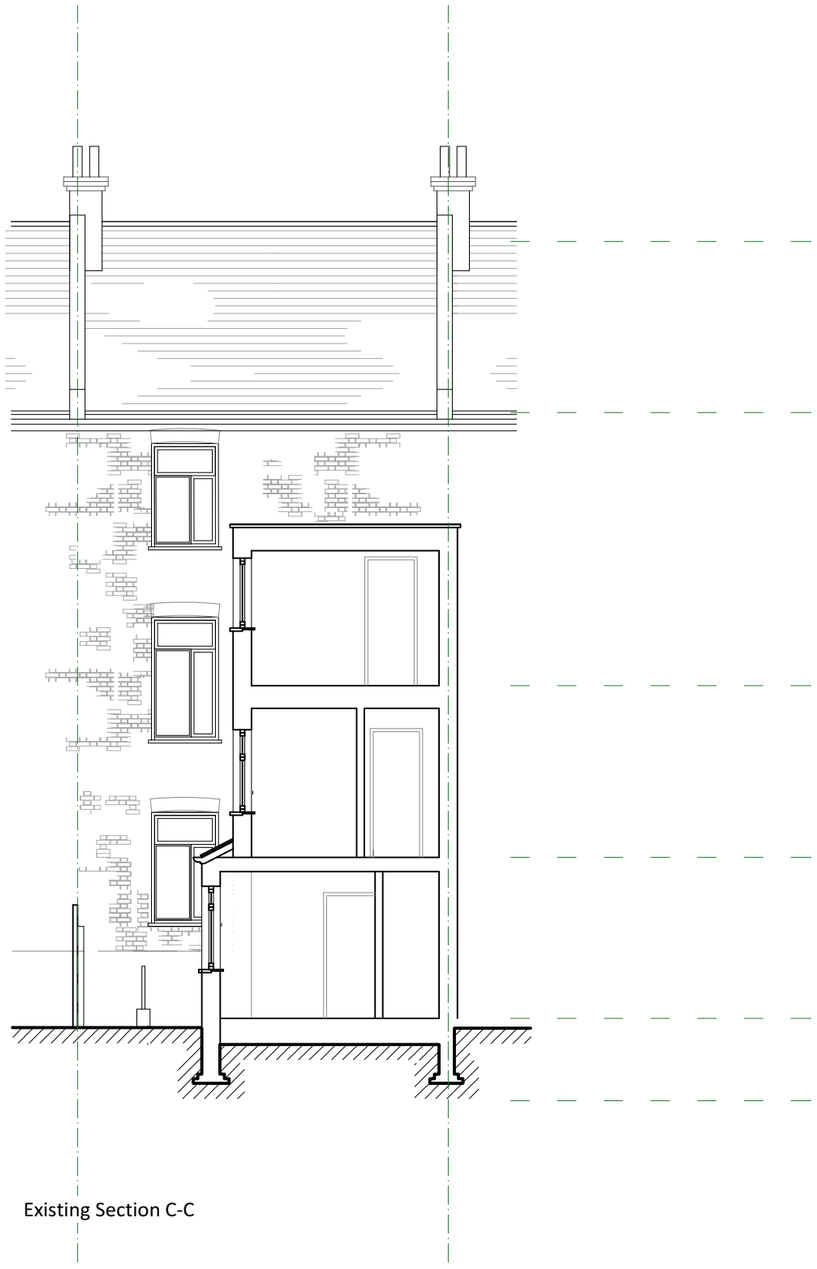

Existing Section C-C

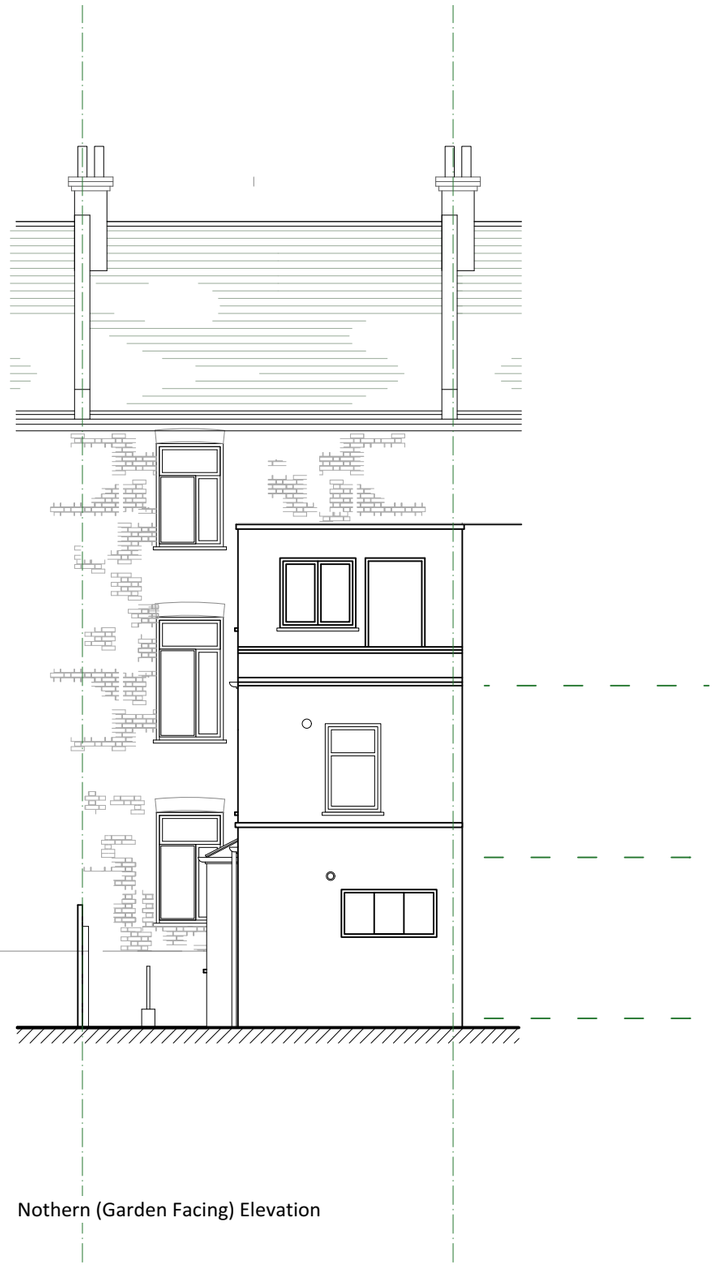

Nothern (Garden Facing) Elevation

26 Burton Road - Existing Section C-C and Nothern (Garden Facing) Elevation
Scale - 1:100 @A3

0 0.5 1 2 3 4
Metres



BIRD ARCHITECTURE

North London: 97A Rotherfield Street, London, N1 3RD
T: 07968 789559 E: birdbuildingdesign@gmail.com

NOTES:

This drawing was prepared for the purposes indicated below and is to be read as preliminary unless otherwise stated. The location, size, depth and identification of existing services that may be shown or referred to on this drawing have largely been assessed from non intrusive observations , record drawings or the like. The contractor shall safely carry out intrusive investigations, trial holes or soundings prior to commencing work to satisfy themselves that it is safe to proceed and that the assessments are accurate. Any discrepancies shall be notified to BA prior to works commencing. Tender or billing drawings shall not be used for construction or the ordering of materials. This drawing shall be read in conjunction with all relevant architects, consultants drawings and specifications, together with H&S plan requirements.

All drawings specifications and recommendations made by BA are subject to Local Authority and other relevant Statutory Authorities approval. Any works or services made abortive due to the client proceeding prior to these approvals is considered wholly at the Clients risk. Bird Architecture hold no responsibility for resulting abortive works or costs.

Copyright:
This drawing is copyright of Bird Architecture and is issued on the terms that it will not be reproduced or copied in whole or any part nor will any information be furnished from it without the authority their consent. BA Accepts no liability for the unauthorised use of drawings and should be notified of drawings developed from this source.

Scaling:
This drawing is representative of the building or site and the intended works. Contractors should carry out site surveys to confirm dimensions and details of existing structure required for the setting out of their works prior to making shop drawings or otherwise setting-out the works.

Electronic issue:
BA accepts no responsibility for omissions from or discrepancies in appearance of the drawings arising from transfer in electronic format. Contractors should not rely on printed scales if the drawing has been issued in PDF format.

REV	DRN	CHK	AMENDMENTS	DATE

PROJECT
26 Burton Rd,
London
NW6 7LW

CLIENT
Bantu Payne

DRAWING
Existing Section C-C
and Northern Elevation

SCALE	DATE	DRAWN	CHECKED
1:100@A3	07.2026	HB	--

STATUS
PRELIMINARY

DRAWING No	REVISION
BA 0047-PR-006	**--**

This drawing is copyright.



26 Burton Road - Existing Southern (Street Facing) Elevation.
Scale - 1:100 @A3

0 0.5 1 2 3 4
Metres



BIRD ARCHITECTURE

North London: 97A Rotherfield Street, London, N1 3RD
T: 07968 789559 E: birdbuildingdesign@gmail.com

NOTES:

This drawing was prepared for the purposes indicated below and is to be read as preliminary unless otherwise stated. The location, size, depth and identification of existing services that may be shown or referred to on this drawing have largely been assessed from non intrusive observations , record drawings or the like. The contractor shall safely carry out intrusive investigations, trial holes or soundings prior to commencing work to satisfy themselves that it is safe to proceed and that the assessments are accurate. Any discrepancies shall be notified to BA prior to works commencing. Tender or billing drawings shall not be used for construction or the ordering of materials. This drawing shall be read in conjunction with all relevant architects, consultants drawings and specifications, together with H&S plan requirements.

All drawings specifications and recommendations made by BA are subject to Local Authority and other relevant Statutory Authorities approval. Any works or services made abortive due to the client proceeding prior to these approvals is considered wholly at the Clients risk. Bird Architecture hold no responsibility for resulting abortive works or costs.

Copyright:
This drawing is copyright of Bird Architecture and is issued on the terms that it will not be reproduced or copied in whole or any part nor will any information be furnished from it without the authority their consent. BA Accepts no liability for the unauthorised use of drawings and should be notified of drawings developed from this source.

Scaling:
This drawing is representative of the building or site and the intended works. Contractors should carry out site surveys to confirm dimensions and details of existing structure required for the setting out of their works prior to making shop drawings or otherwise setting-out the works.

Electronic issue:
BA accepts no responsibility for omissions from or discrepancies in appearance of the drawings arising from transfer in electronic format. Contractors should not rely on printed scales if the drawing has been issued in PDF format.

REV	DRN	CHK	AMENDMENTS	DATE

PROJECT
26 Burton Rd,
London
NW6 7LW

CLIENT
Bantu Payne

DRAWING
Existing Southern
Street Facing Elevation

SCALE	DATE	DRAWN	CHECKED
1:100@A3	07.2026	HB	--

STATUS
PRELIMINARY

DRAWING No	REVISION
BA 0047-PR-007	**--**

This drawing is copyright.