
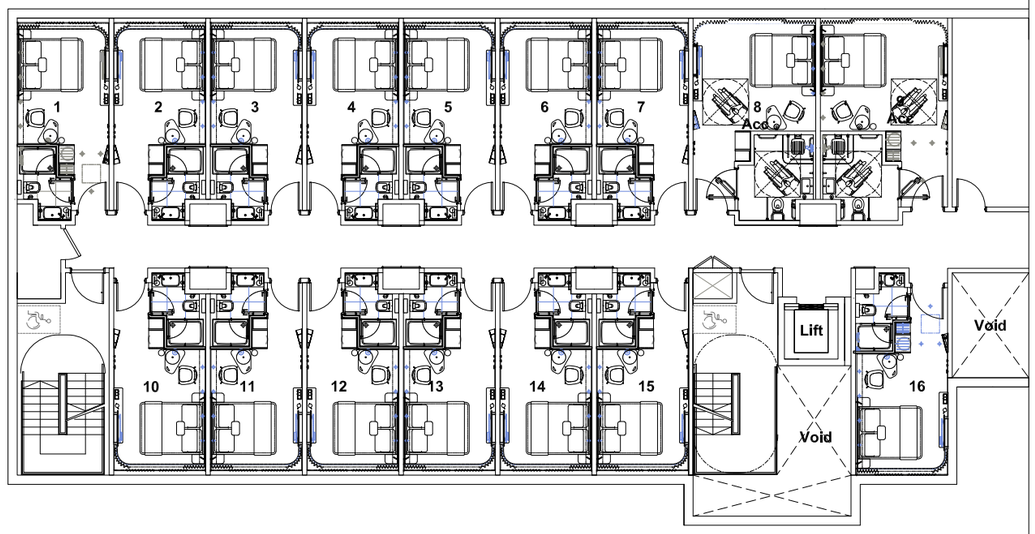


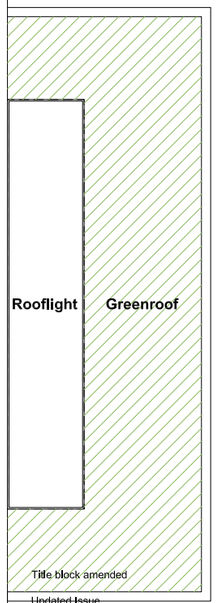

01 Proposed Upper Ground Floor Plan
Scale 1:200

0 1 m 5 m 10 m
SCALE: 1:200

version	date	author	version notes
P6	07.10.25	BBW	Title block amended
P5	12.08.25	BBW	Updated Issue
P4	23.03.21	SC	Planning Issue

Orbit architects
83 Blackfriars Road
London SE1 8HA
www.orbitarchitects.com
info@orbitarchitects.com
© Orbit Architects

project: Extension HolidayInn Express, Dockside Road, E16
title: Proposed Upper Ground Floor Plan
scale: 1:500 @ A3 | date: 07.04.20 | author: FF
status: Planning | job no. 1958 | dwg no. D1-100 | ver. P6