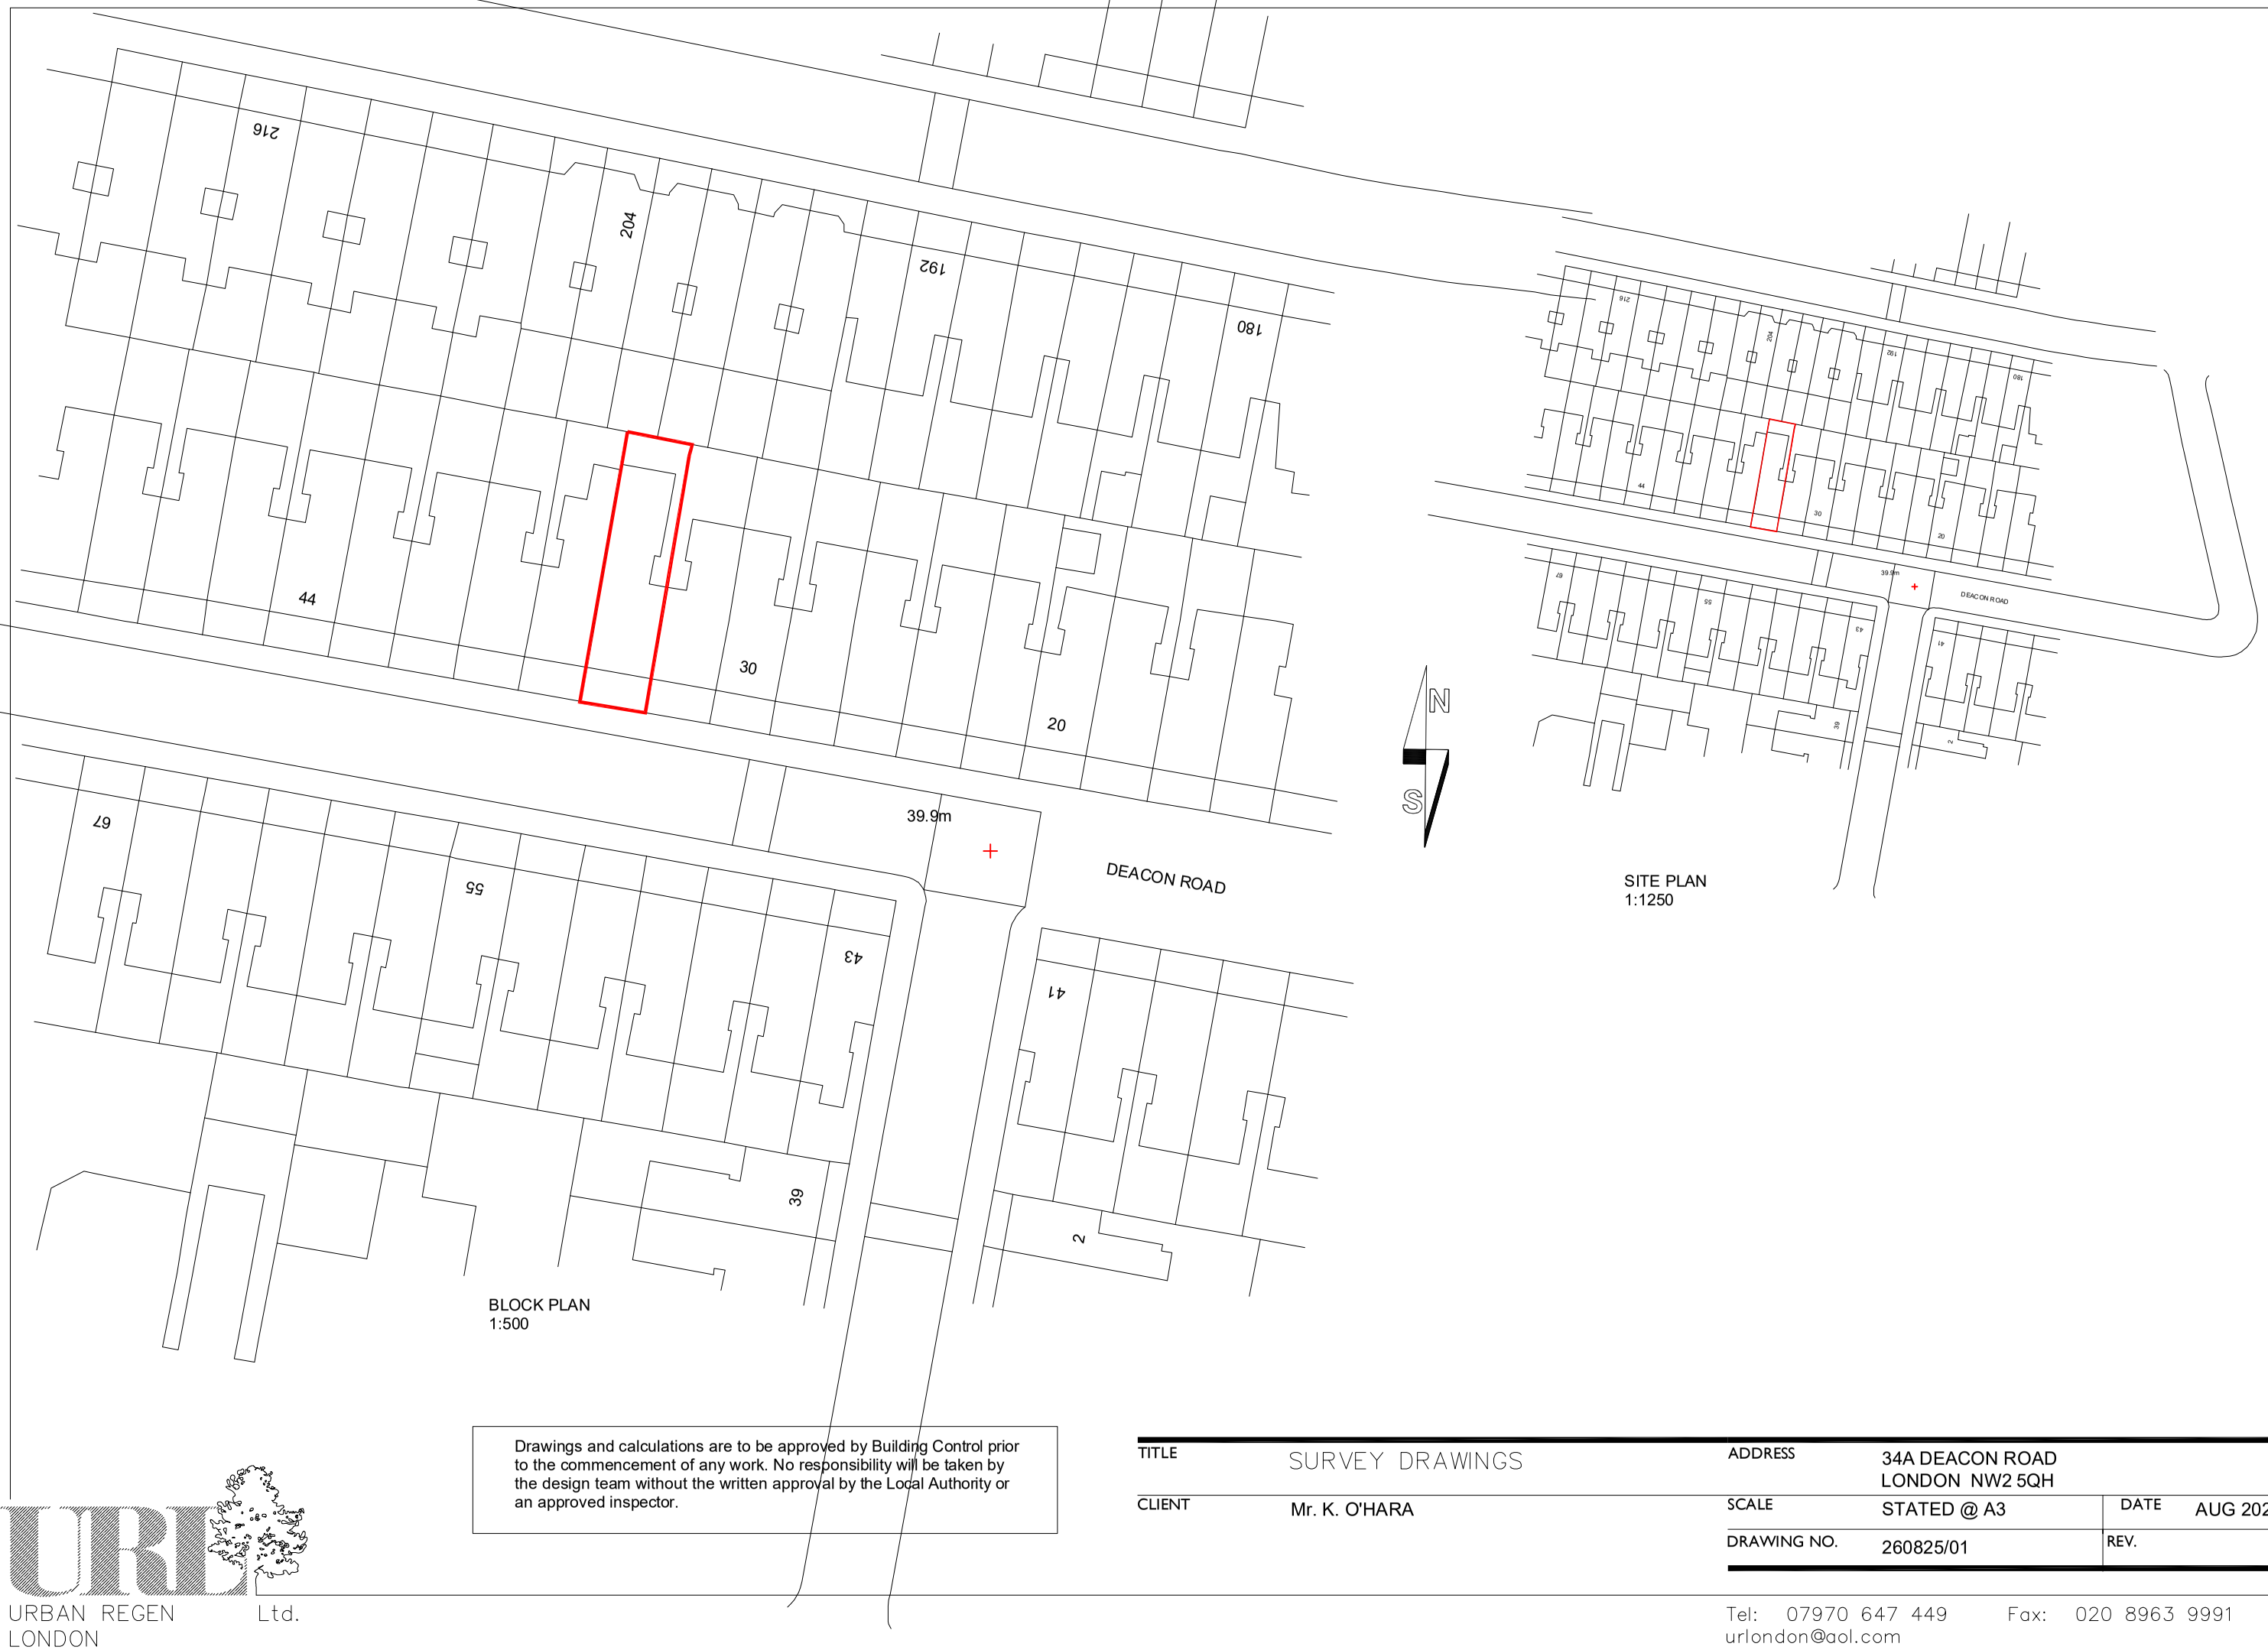


BLOCK PLAN
1:500

SITE PLAN
1:1250

Drawings and calculations are to be approved by Building Control prior to the commencement of any work. No responsibility will be taken by the design team without the written approval by the Local Authority or an approved inspector.

TITLE	SURVEY DRAWINGS	ADDRESS	34A DEACON ROAD LONDON NW2 5QH	
CLIENT	Mr. K. O'HARA	SCALE	STATED @ A3	DATE AUG 2026
		DRAWING NO.	260825/01	REV.

URBAN REGEN Ltd.
LONDON

Tel: 07970 647 449 Fax: 020 8963 9991 Email:
urlondon@aol.com