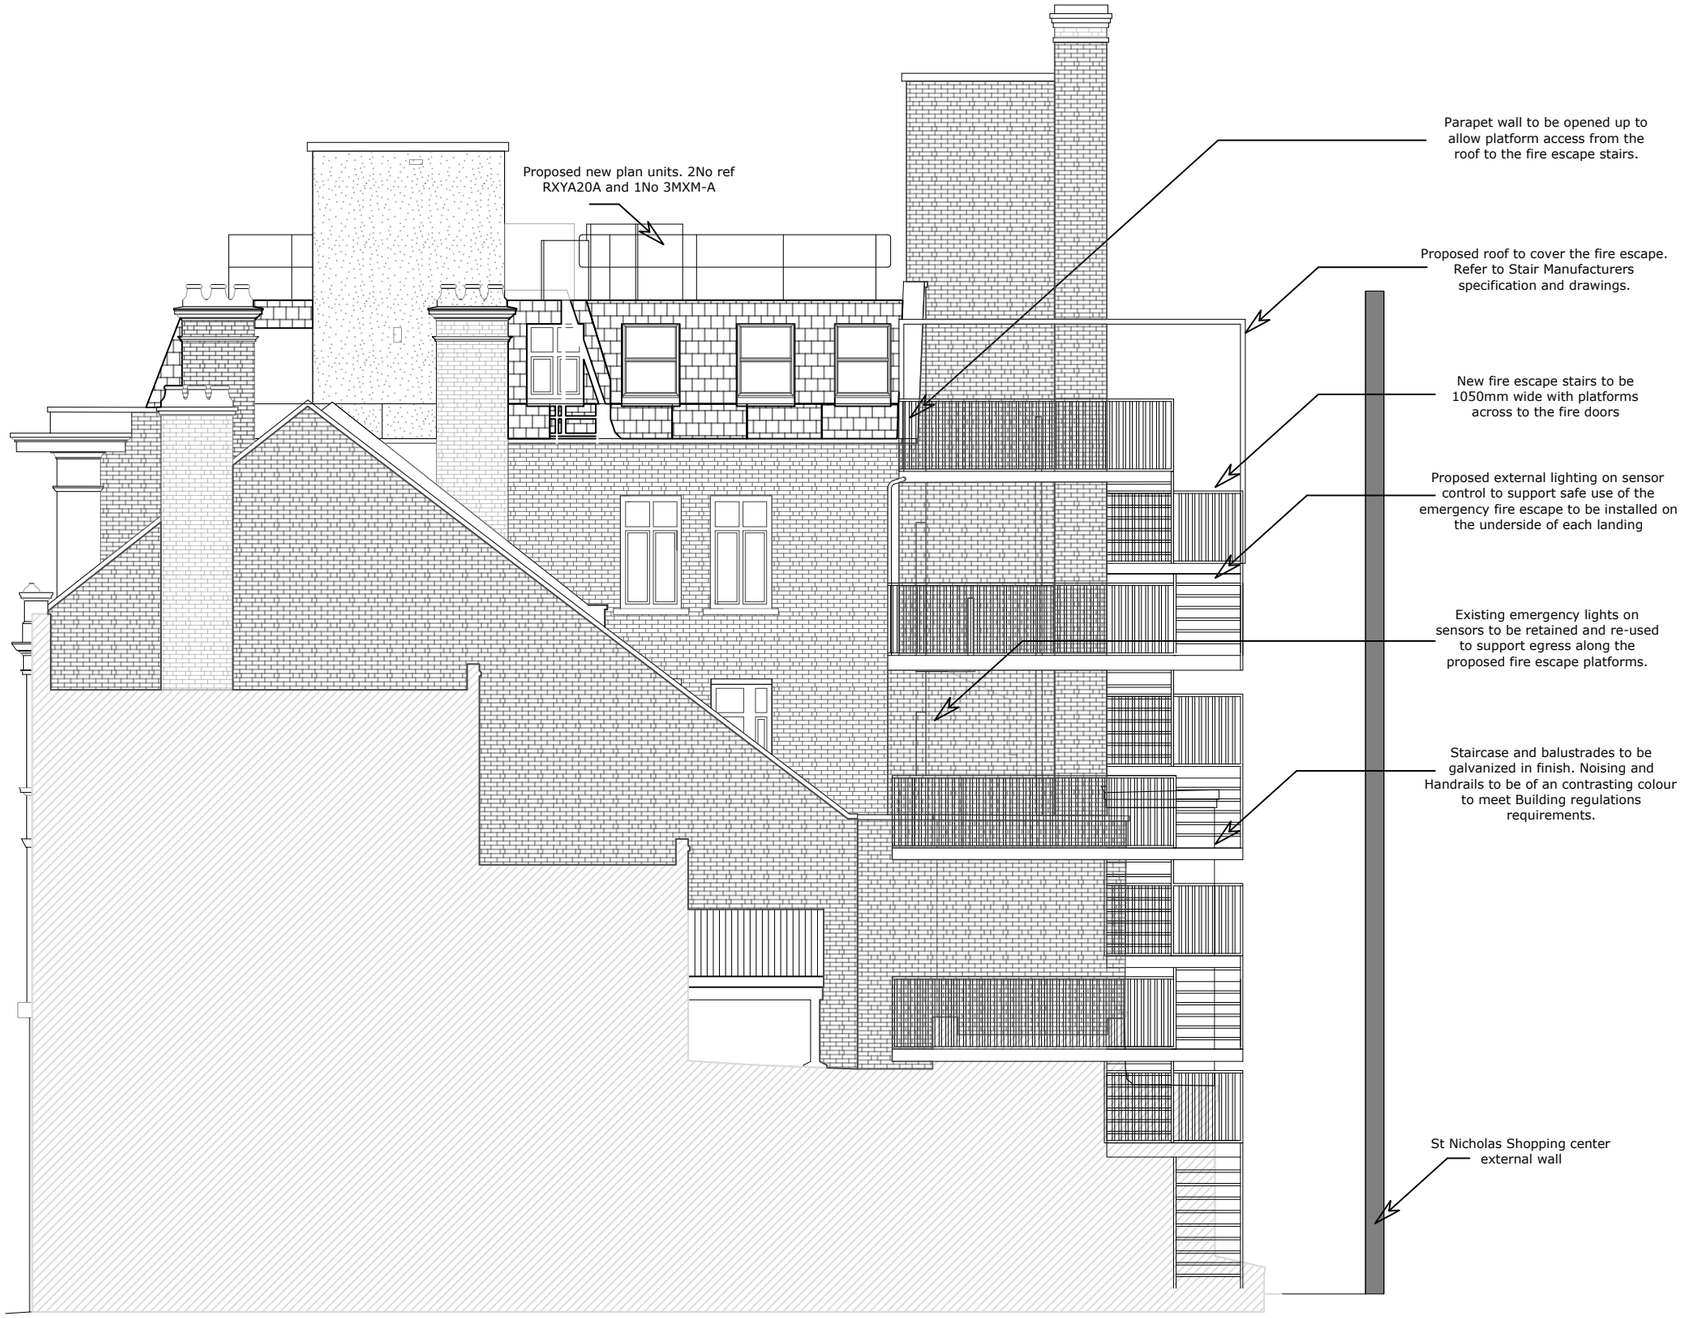


London Borough of Sutton
Strategic Director: Richard Simpson

Civic Offices
St Nicholas Way
Sutton SM1 1EA

Contact:

Tel: 020 8770 5000

Sutton

Resources Directorate

Proposed
North Elevation

143 High Street
Sutton
SM1 1JQ

Drawn	Checked	Drg. No.	Rev.
RMN	PA	SHS-LBS-001-PE-62	
Scale	Date:	File Path & Name	
1:100 @ A3	15.09.26		