
MapServe®



© Crown copyright 2026 Ordnance Survey 100053143

LOCATION PLAN

1:1250 @ A4

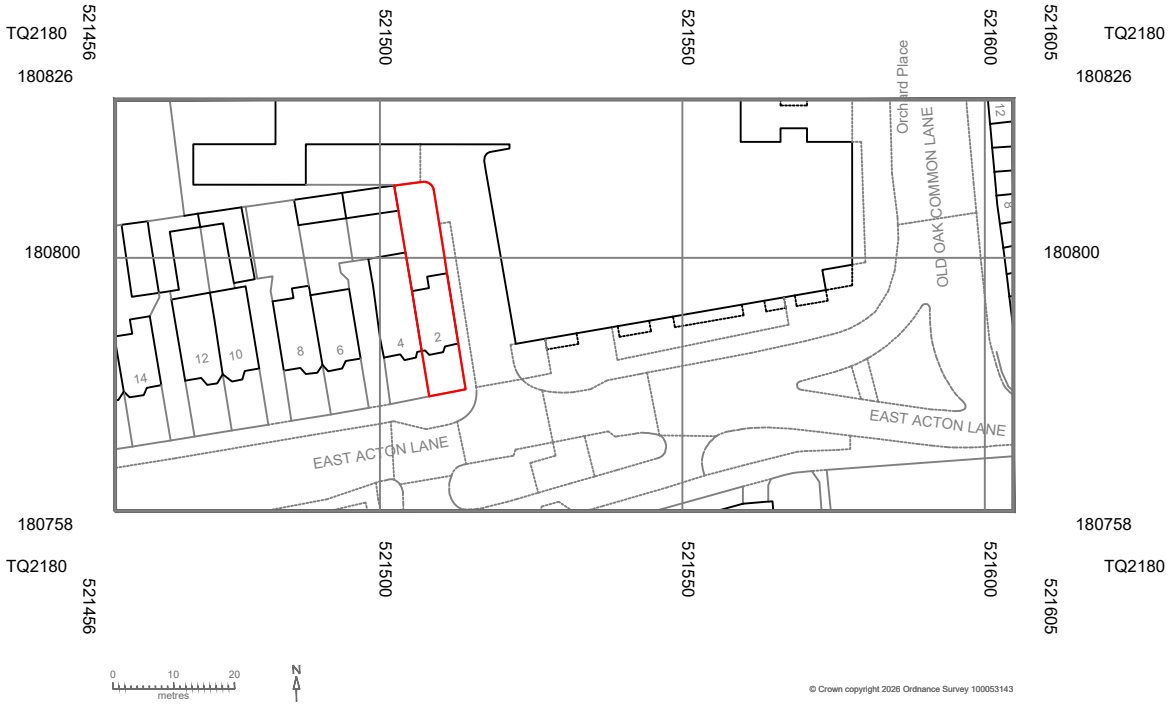

© Crown copyright 2026 Ordnance Survey 100053143

BLOCK PLAN


1:500 @ A4

Redwoods
EXTENSIONS


Address - Unit 4, Grosvenor Way, London E5 9ND
Phone - 020 3781 8008
E-mail - office@redwoodsprojects.co.uk
Web - www.redwoodsprojects.co.uk

Any errors on Dimensions to be reported to the Architect prior to commencement of Works.
Dimensions and areas are based on survey information.
This drawing is copyright © Redwoods Projects.
All dimensions to be checked on site Prior work.

REFERENCE:	2 EAST ACTON LANE, LONDON W3 7EG, UK
TITLE:	LOCATION & BLOCK PLAN
PROJECT No	4000
DATE:	2026.08.18
SHEET No	E 00
NOTES:	
DRAWN BY	RN
EDITED BY	

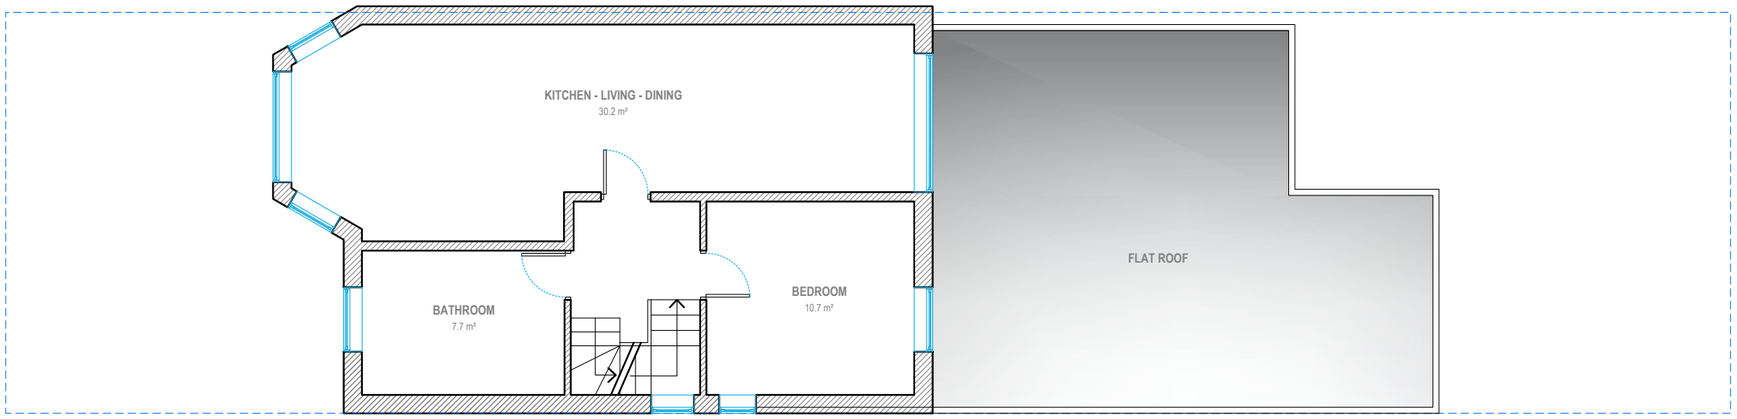

FIRST FLOOR

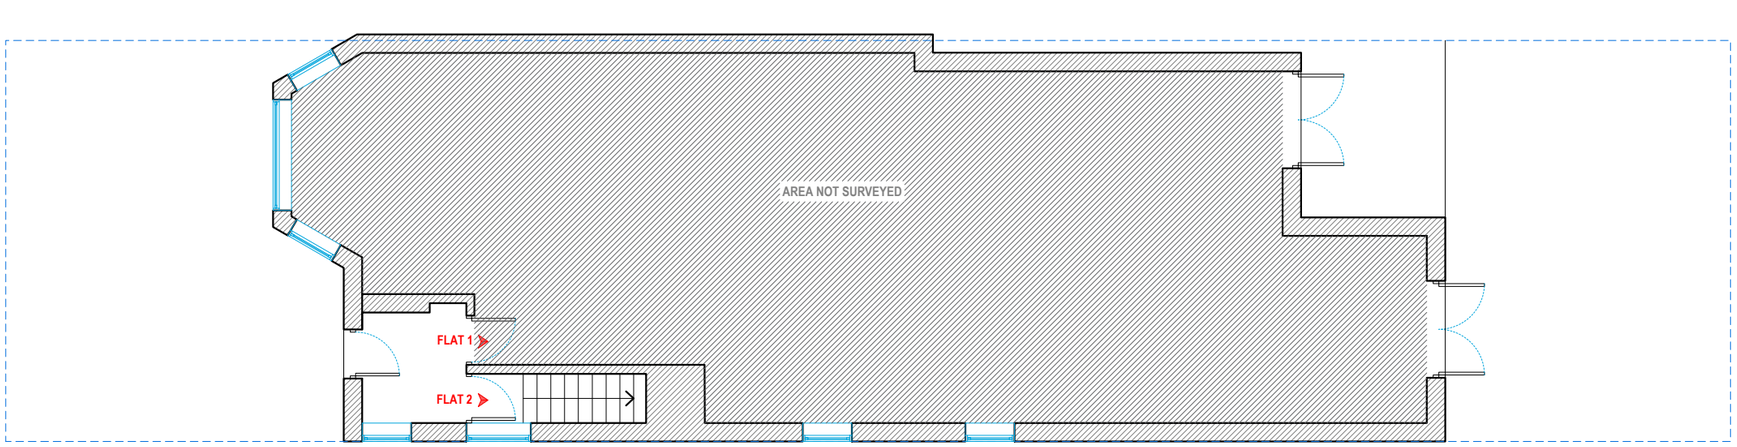

GROUND FLOOR

Redwoods
PLANNING & EXTENSIONS

Address - Unit 4, Grosvenor Way, London E5 9ND
Phone - 020 3781 8008
E-mail - office@redwoodsprojects.co.uk
Web - www.redwoodsprojects.co.uk

Any errors on Dimensions to be reported to the Architect prior to commencement of Works.
Dimensions and areas are based on survey information.
This drawing is copyright © Redwoods Projects.
All dimensions to be checked on site Prior work.

REFERENCE: 2 EAST ACTON LANE, LONDON W3 7EG, UK | *FLAT 2*

TITLE: PRE-EXISTING DRAWINGS
FLOOR PLANS

PROJECT No 4000

DATE: 2026.08.18

SHEET No **PE 01**


N

0 1 2 5m scale **1:100 @A3**


NOTES:

DRAWN BY RN

EDITED BY

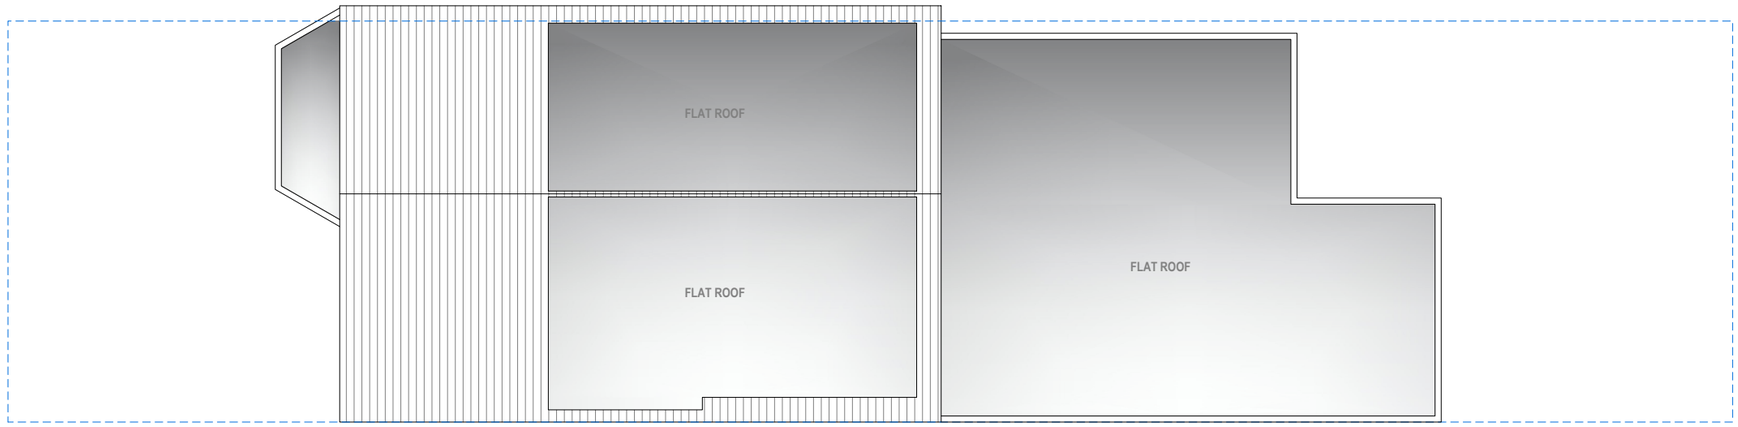

ROOF PLAN

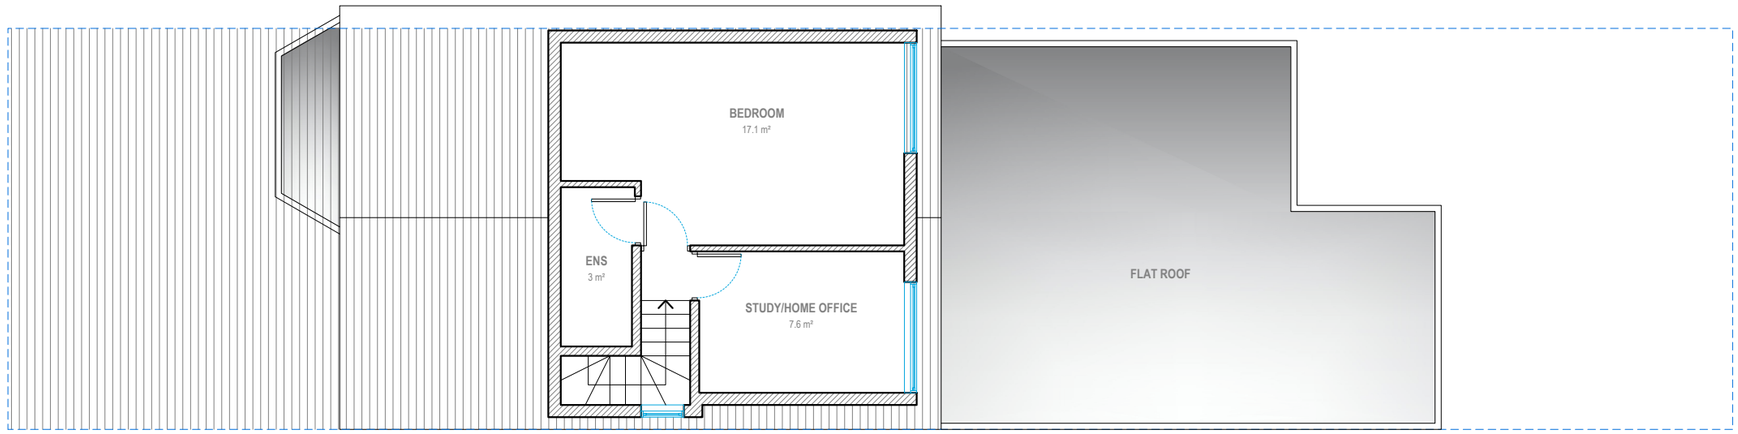

LOFT FLOOR

Redwoods
PLANNING & EXTENSIONS

Address - Unit 4, Grosvenor Way, London E5 9ND
Phone - 020 3781 8008
E-mail - office@redwoodsprojects.co.uk
Web - www.redwoodsprojects.co.uk

Any errors on Dimensions to be reported to the Architect prior to commencement of Works.
Dimensions and areas are based on survey information.
This drawing is copyright © Redwoods Projects.
All dimensions to be checked on site Prior work.

REFERENCE: 2 EAST ACTON LANE, LONDON W3 7EG, UK | *FLAT 2*

TITLE: PRE-EXISTING DRAWINGS
FLOOR PLANS

PROJECT No 4000

DATE: 2026.08.18

SHEET No **PE 02**


N

0 1 2 5m scale **1:100 @A3**


NOTES:

DRAWN BY RN

EDITED BY

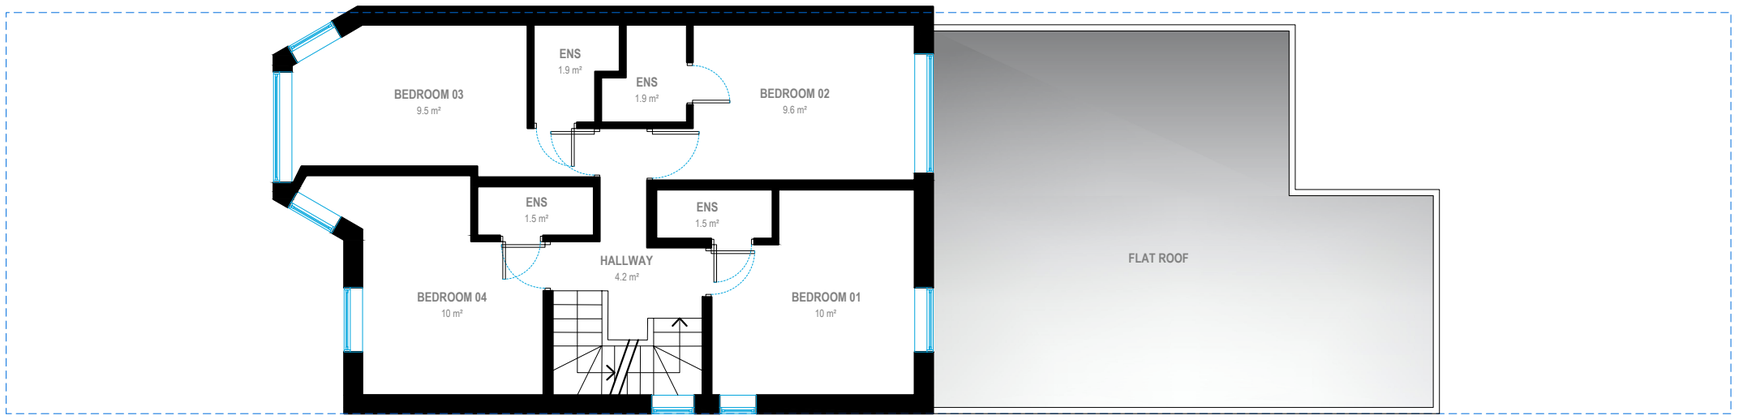

FIRST FLOOR

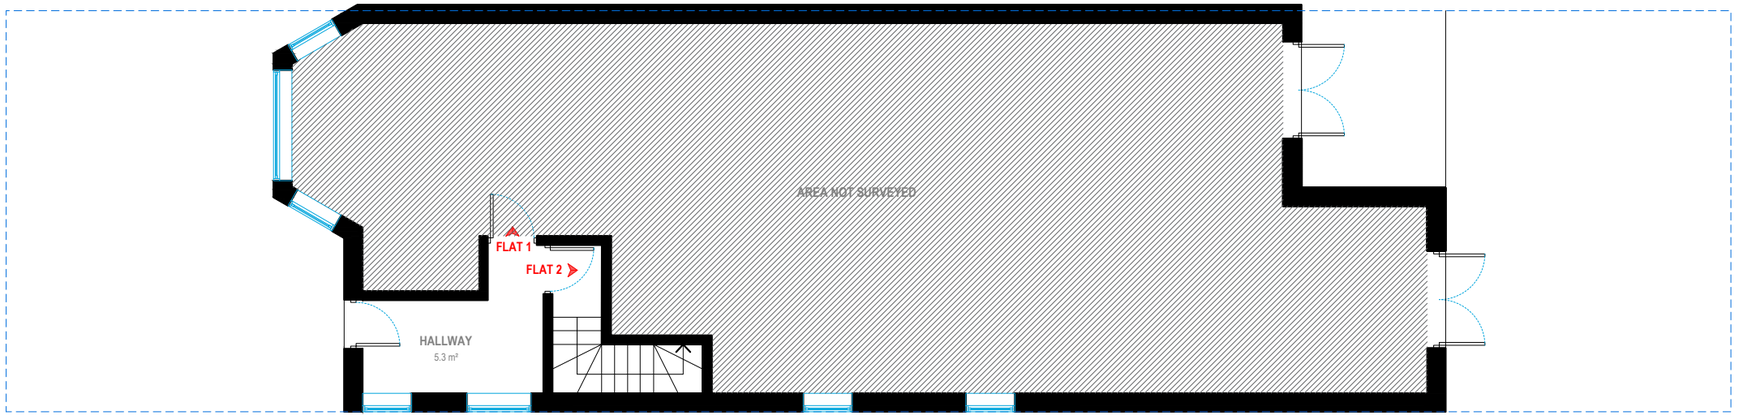

GROUND FLOOR

Redwoods
PLANNING EXTENSIONS

Address - Unit 4, Grosvenor Way, London E5 9ND
Phone - 020 3781 8008
E-mail - office@redwoodsprojects.co.uk
Web - www.redwoodsprojects.co.uk

Any errors on Dimensions to be reported to the Architect prior to commencement of Works.
Dimensions and areas are based on survey information.
This drawing is copyright © Redwoods Projects.
All dimensions to be checked on site Prior work.

REFERENCE: 2 EAST ACTON LANE, LONDON W3 7EG, UK | *FLAT 2*

TITLE: EXISTING DRAWINGS
FLOOR PLANS

PROJECT No 4000

DATE: 2026.08.18

SHEET No **E 01**


N

0 1 2 5m scale **1:100 @A3**


NOTES:

DRAWN BY RN

EDITED BY

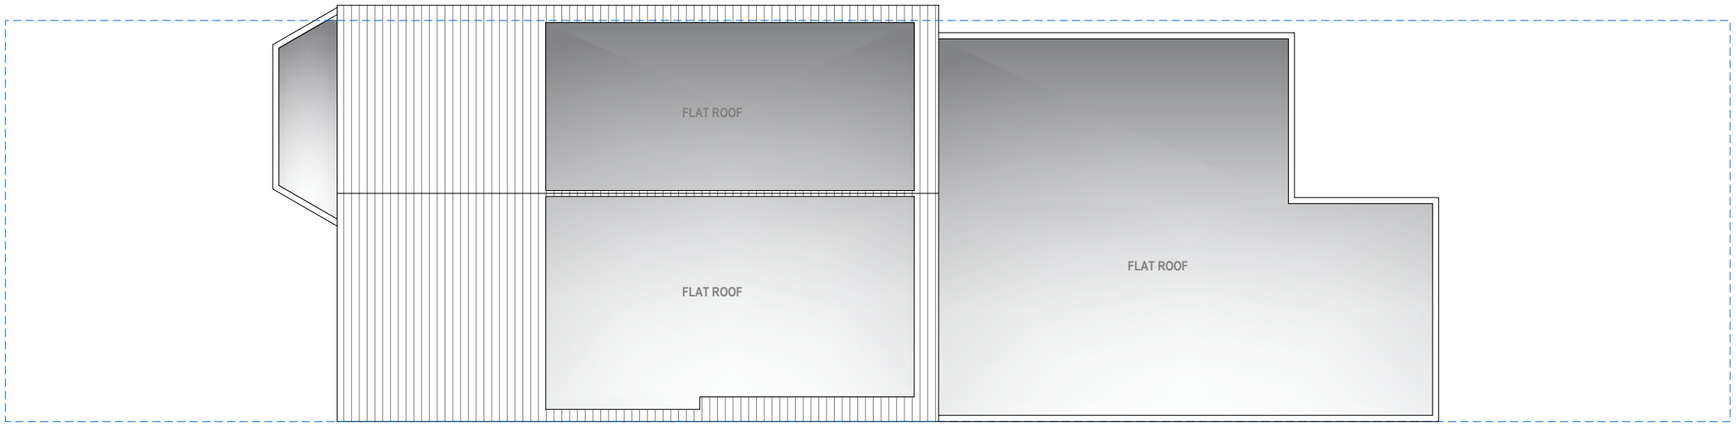

ROOF PLAN

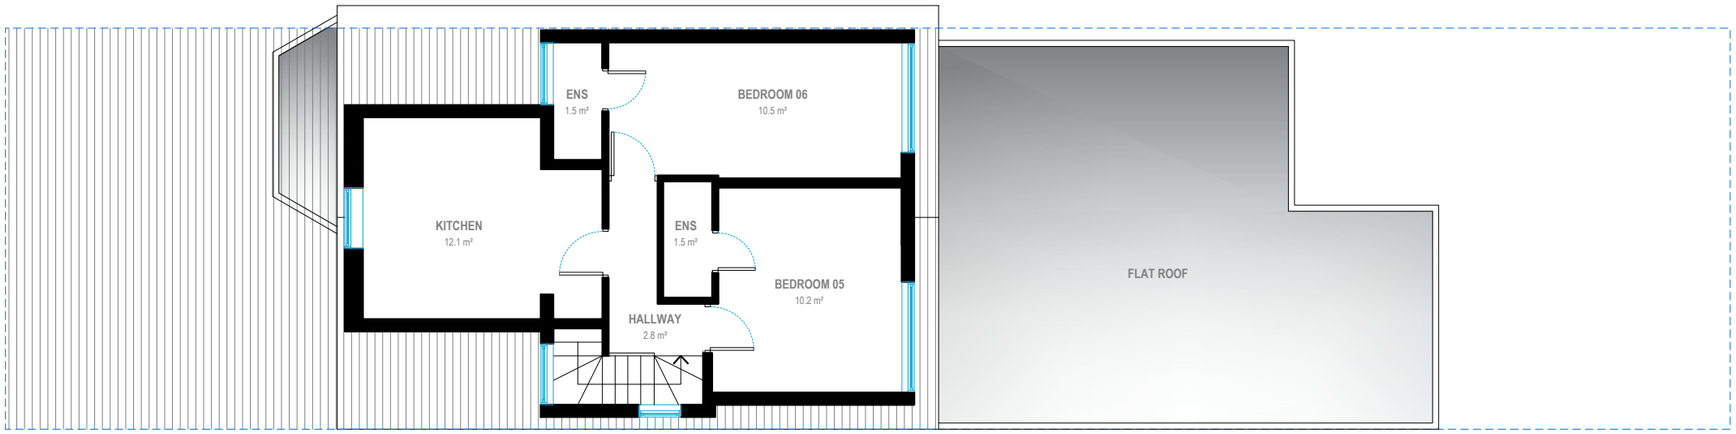

LOFT FLOOR

Redwoods
PLANNING EXTENSIONS

Address - Unit 4, Grosvenor Way, London E5 9ND
Phone - 020 3781 8008
E-mail - office@redwoodsprojects.co.uk
Web - www.redwoodsprojects.co.uk

Any errors on Dimensions to be reported to the Architect prior to commencement of Works.
Dimensions and areas are based on survey information.
This drawing is copyright © Redwoods Projects.
All dimensions to be checked on site Prior work.

REFERENCE: 2 EAST ACTON LANE, LONDON W3 7EG, UK | *FLAT 2*

TITLE: EXISTING DRAWINGS
FLOOR PLANS

PROJECT No 4000

DATE: 2026.08.18

SHEET No **E 02**

N

0 1 2 5m scale **1:100 @A3**

NOTES:

DRAWN BY RN

EDITED BY