
EXISTING
SITE PLANS

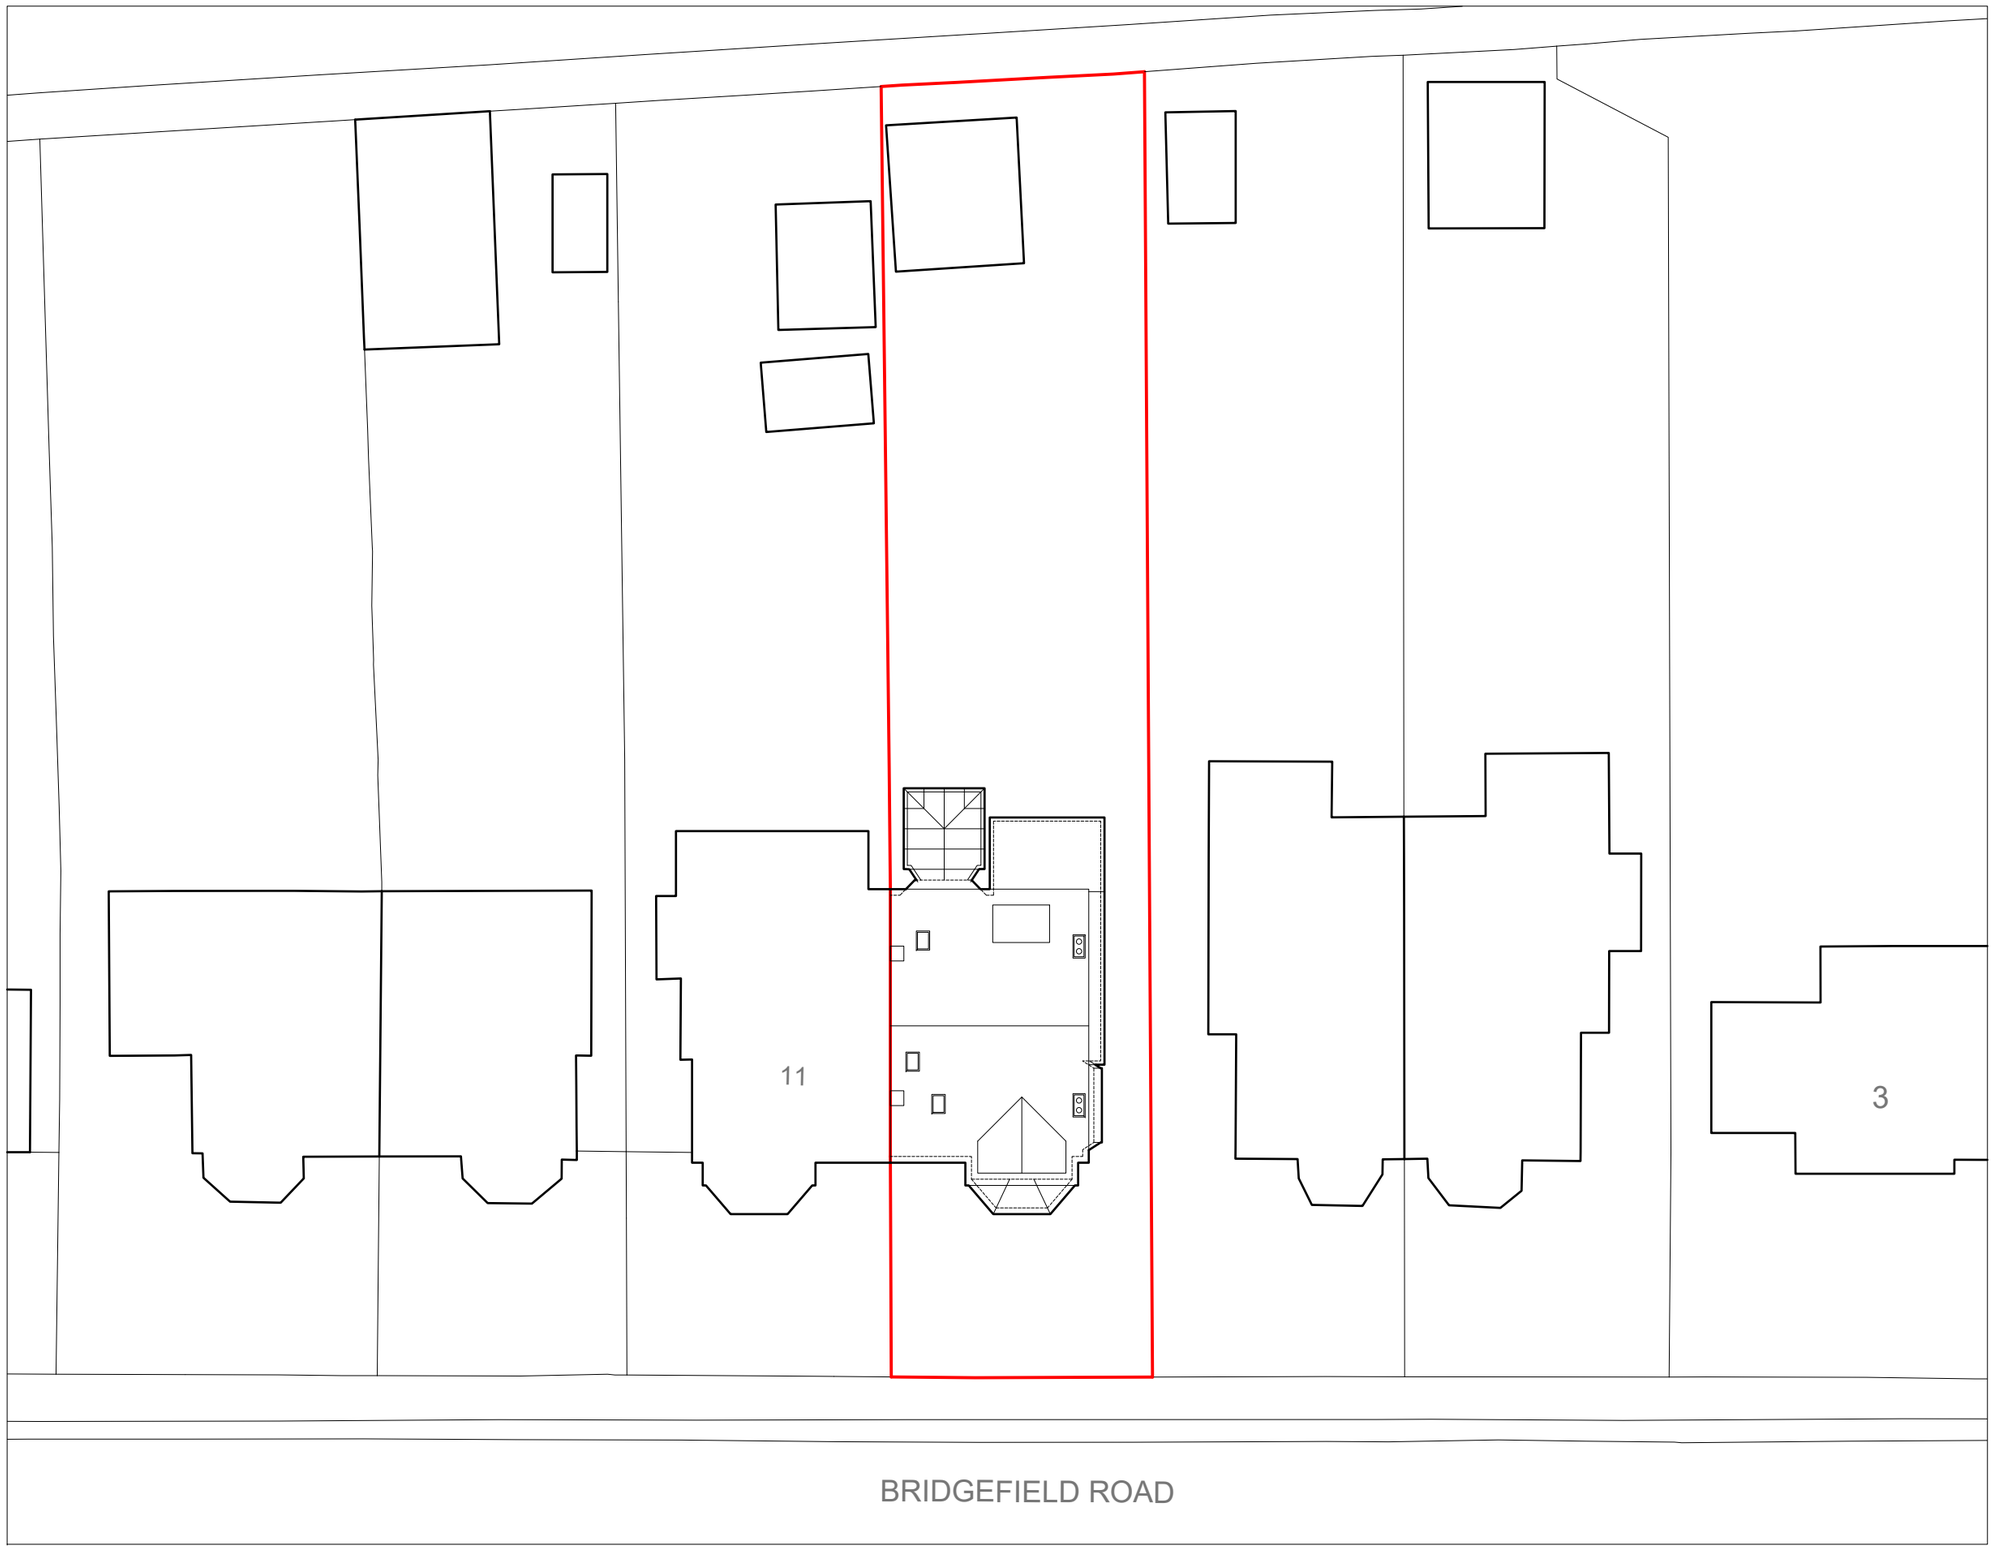

terrarossa project ltd
DESIGN CONSULTANTS

9 Elgin Crescent,
Caterham, CR3 6ND

t: 07920 728200
e: office@terrarossaproject.co.uk

General Notes:
No dimensions to be scaled from this drawing, use figured dimensions only. All dimensions to be checked on site, any discrepancies found between this drawing and other documents should be referred immediately to the consultants.
© Terrarossa Project Ltd.

Status
PLANNING

Client
NAOMI & THOMAS ROBSON

Project	Project No
9 BRIDGEFIELD ROAD, SUTTON SM1 2DG	9374

Drawing Title	Scale	Date
EXISTING SITE PLAN	1:250	SEP26

Drawing No.	Revision	Sheet
P9374-EX00	0	A3