
ALL DIMENSIONS TO BE CHECKED ON SITE

0 1 2 3


LINEAR SCALE 1:50 @ A1

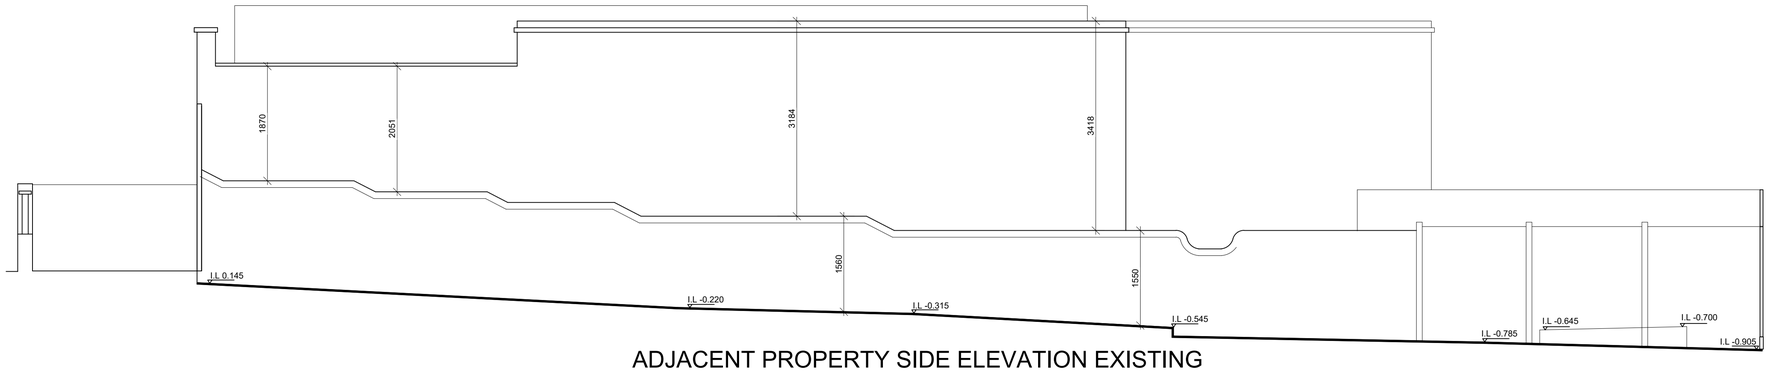

ADJACENT PROPERTY SIDE ELEVATION EXISTING



FRONT ELEVATION EXISTING

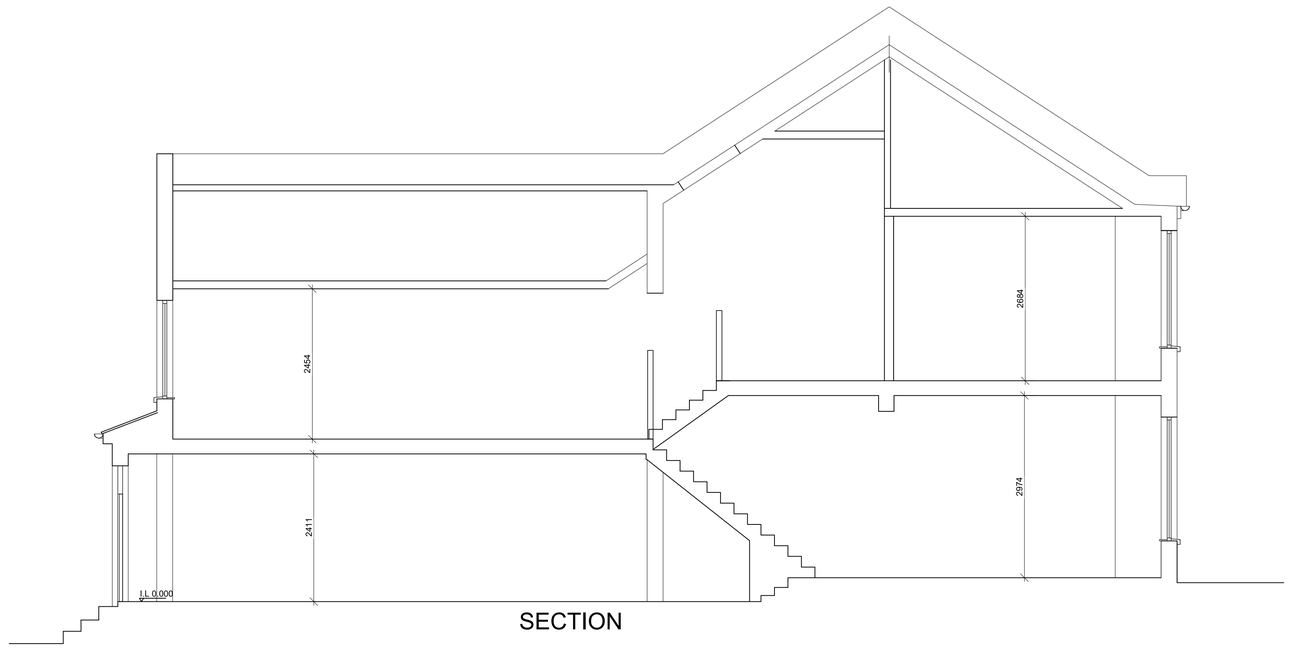

SECTION

revisions

project
15 Dagmar Gardens
London
NW10

client
Matt Powell

drawing title
Existing Elevations Sheet 1 of 2

true associates ltd
medusa house
1 kilburn lane
london w10 4ae
tel 020 8960 3663
e-mail true@trueassociates.co.uk

date Jun 25 number A18xxxPA-002

scale 1:50@A1 revision

©copyright