
Do not scale from this drawing, refer to figured dimensions.
Any discrepancies are to be reported to Ecomatrix.
All dimensions are to be checked on site.
Refer to Structural Engineers details for structural design criteria.
This drawing remains the copyright of Ecomatrix.

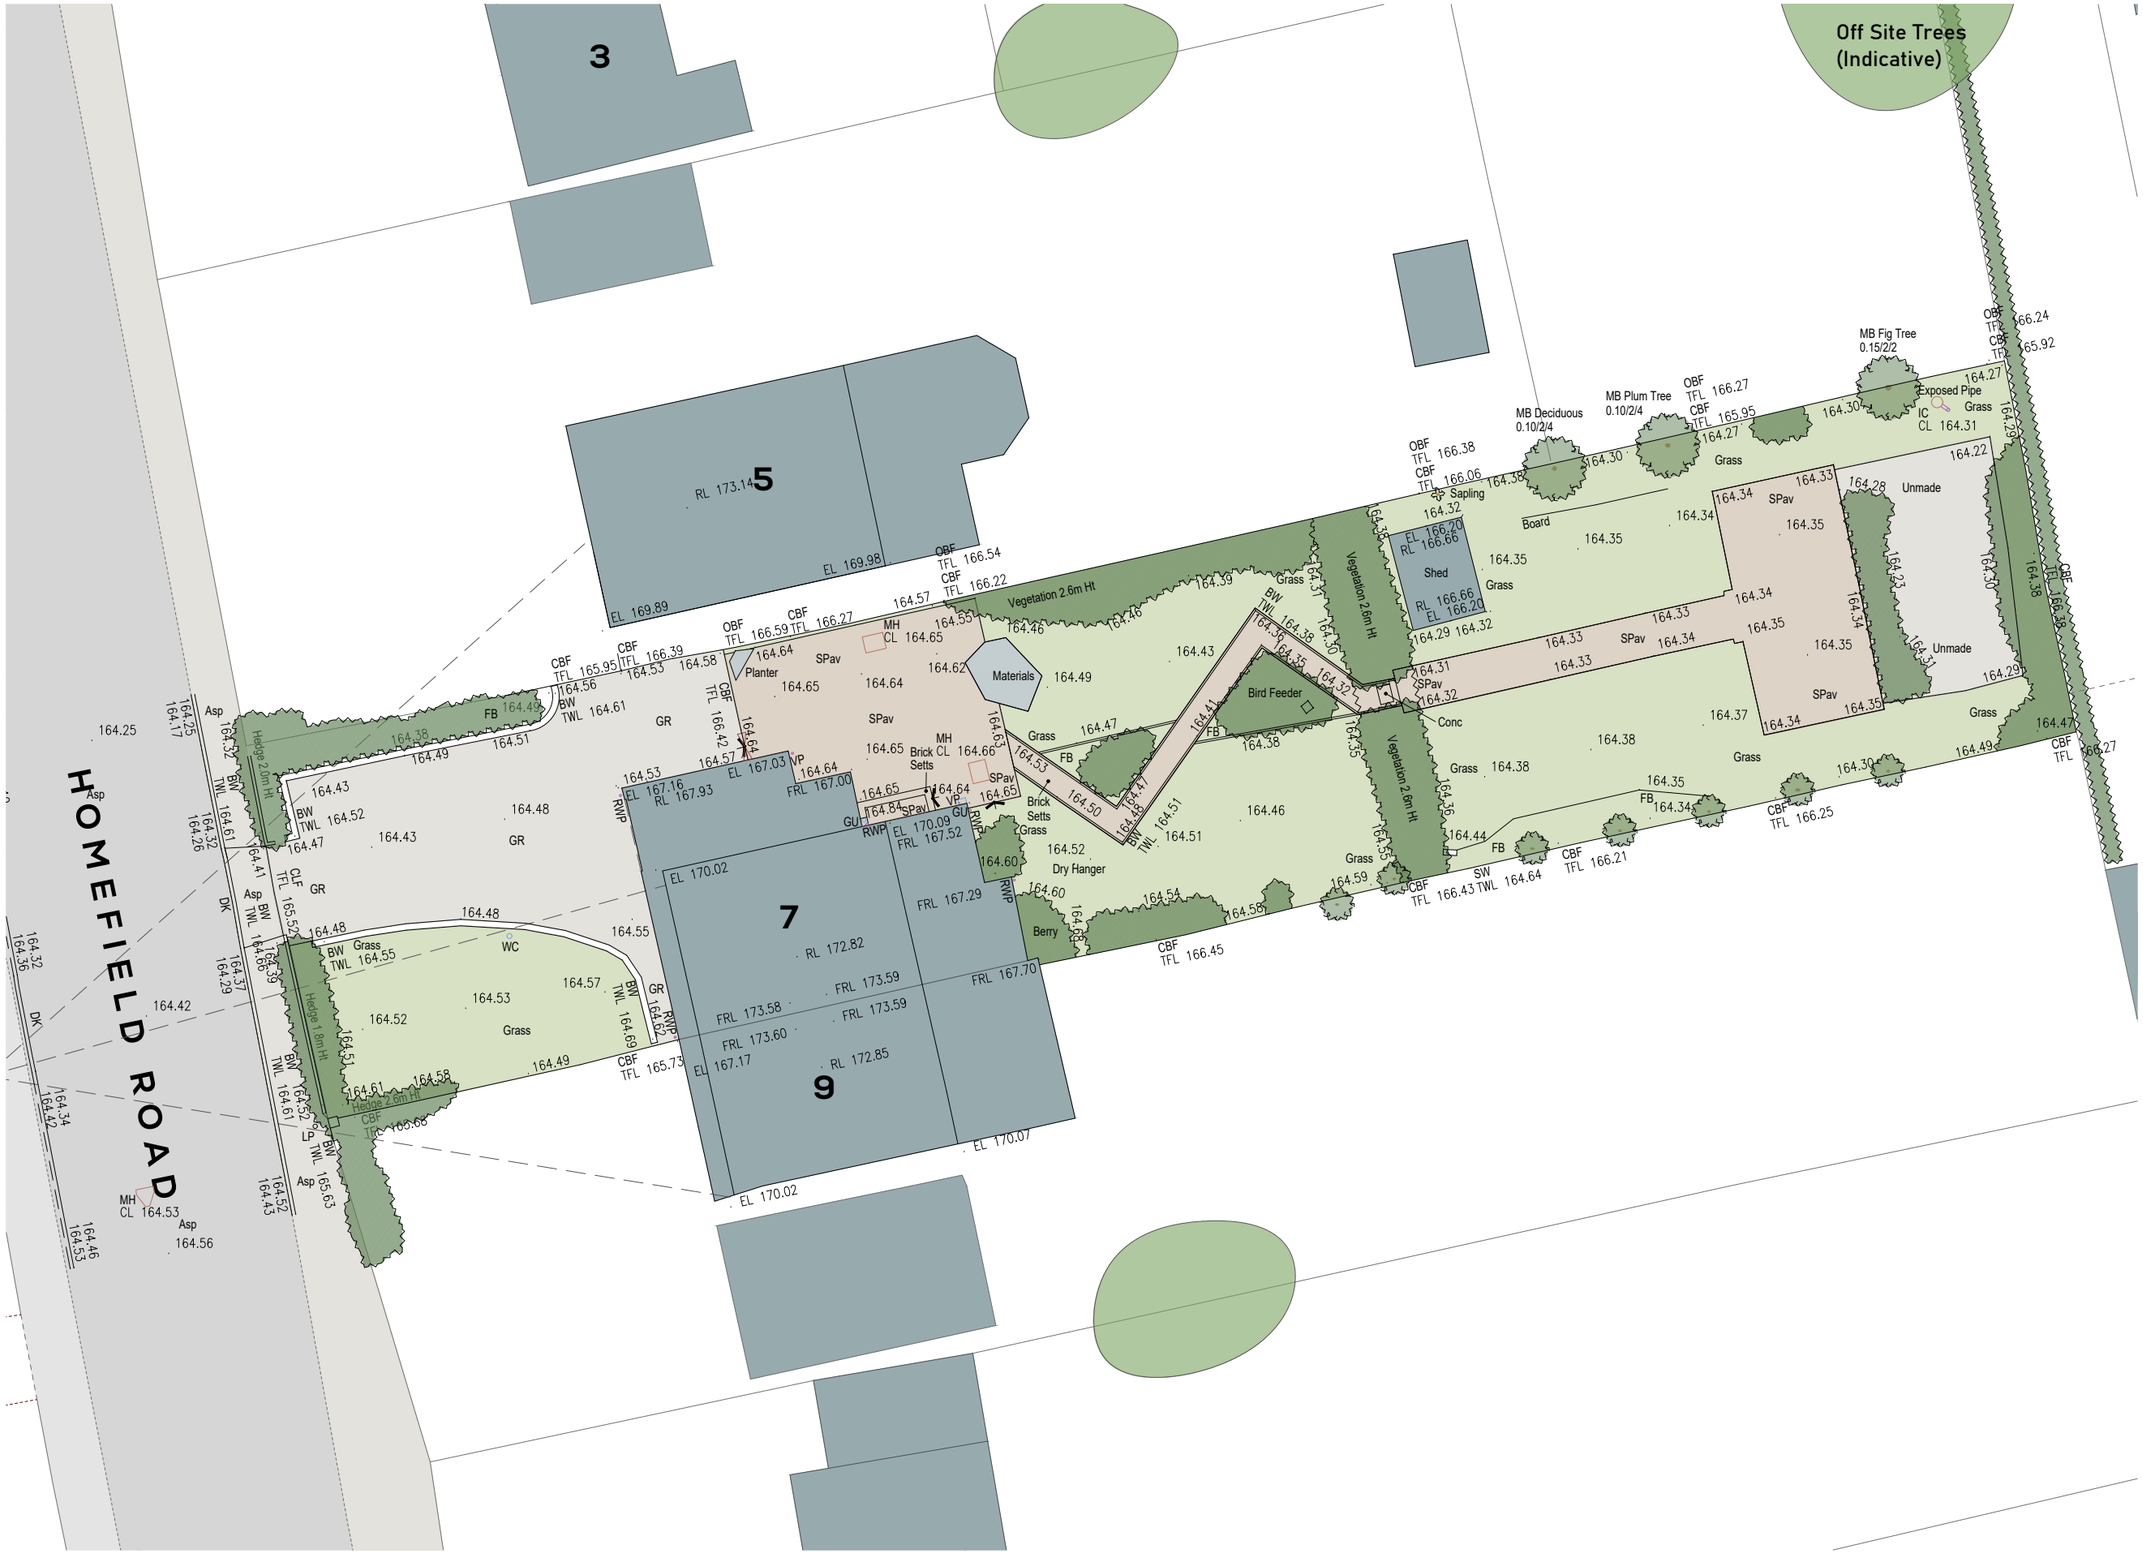

Scale 1:200

0 4 8 12 16 20

Rev	Date	Comments

PLANNING

Client
Barnfield Homes Ltd

Site Address
7 Homefield Road,
Coulsdon,
CR5 1ET

Drawing Title
As Existing
Site Plan

Scale	Drawn
1:200@A3	MR
Date	Checked
Sept. 2026	-
Project Ref	Revision
1:200@A3	-

ECOMATRIX
ARCHITECTURE & DESIGN
10a Station Road West,
Oxted,
Surrey,
RH8 9EP
01883 912 009
info@ecomatrix.org.uk
www.ecomatrix.org.uk