
ALL DIMENSIONS TO BE VERIFIED BY THE CONTRACTOR ON SITE

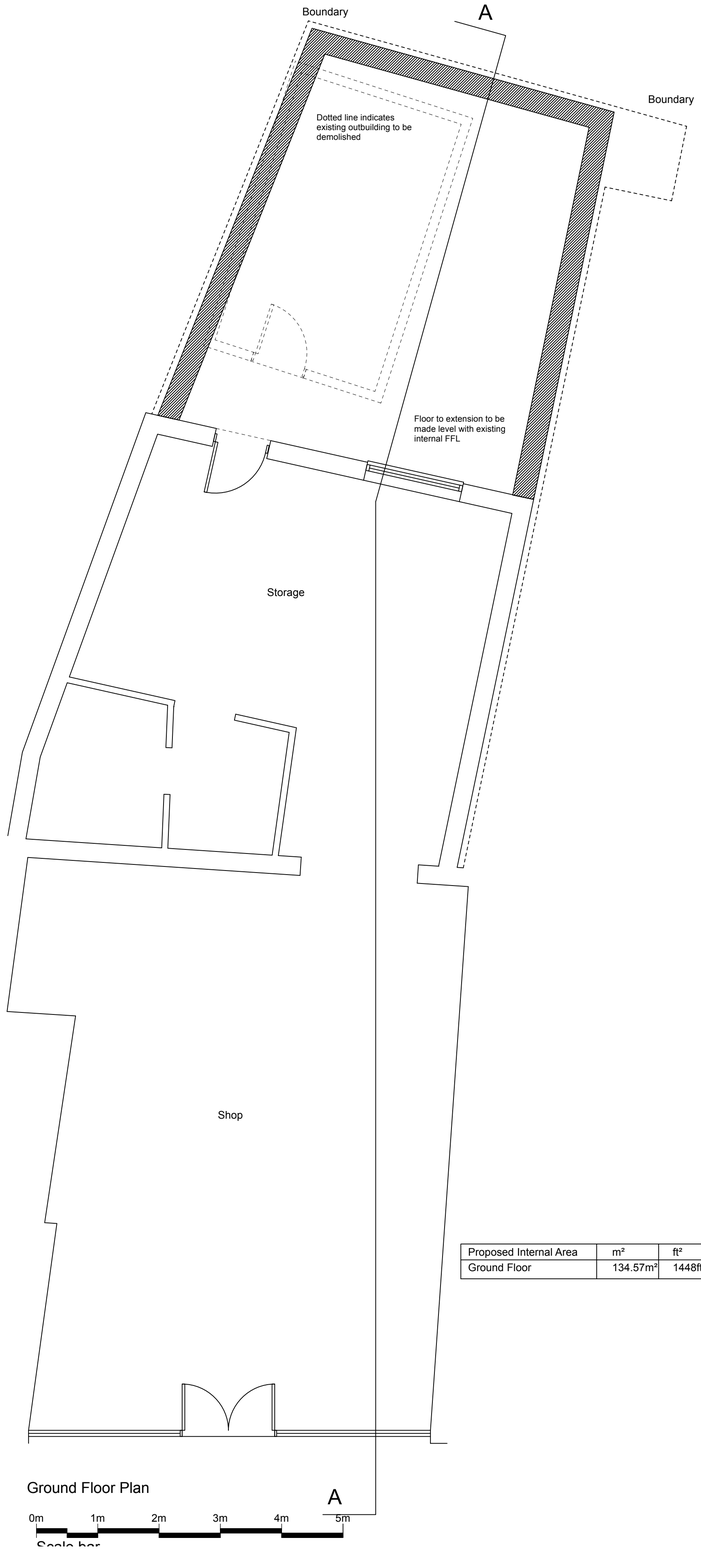



Ground Floor Plan

0m 1m 2m 3m 4m 5m

Scale bar

| Proposed Internal Area | m² | ft² |
|---|---|---|
| Ground Floor | 134.57m² | 1448ft² |

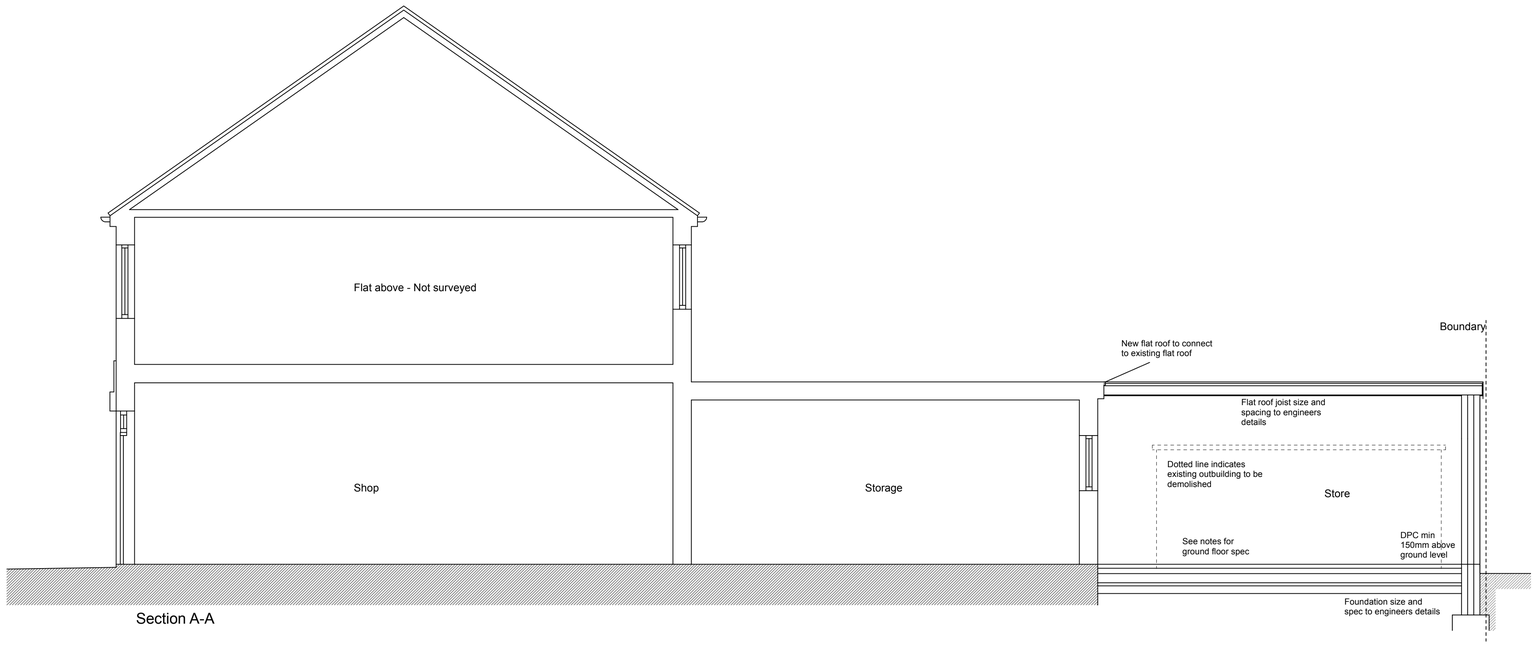


Section A-A

0m 1m 2m 3m 4m 5m

Scale bar

| REV | DESCRIPTION | DATE | INIT | CHKD |
|---|---|---|---|---|
| STATUS | FOR INFORMATION | | | |

Client

TBC

Project

246 Blackfen Road, Sidcup
Kent DA15 8PW

Title

Proposed Plans & Section

| Scale | Date | Drawn | Checked |
|---|---|---|---|
| 1:100 @ A3<br>1:50 @ A1 | 07.09.2026 | N/A | N/A |

| Project No: | Drawing No. | Revision |
|---|---|---|
| 2026-089 | 004 | |