


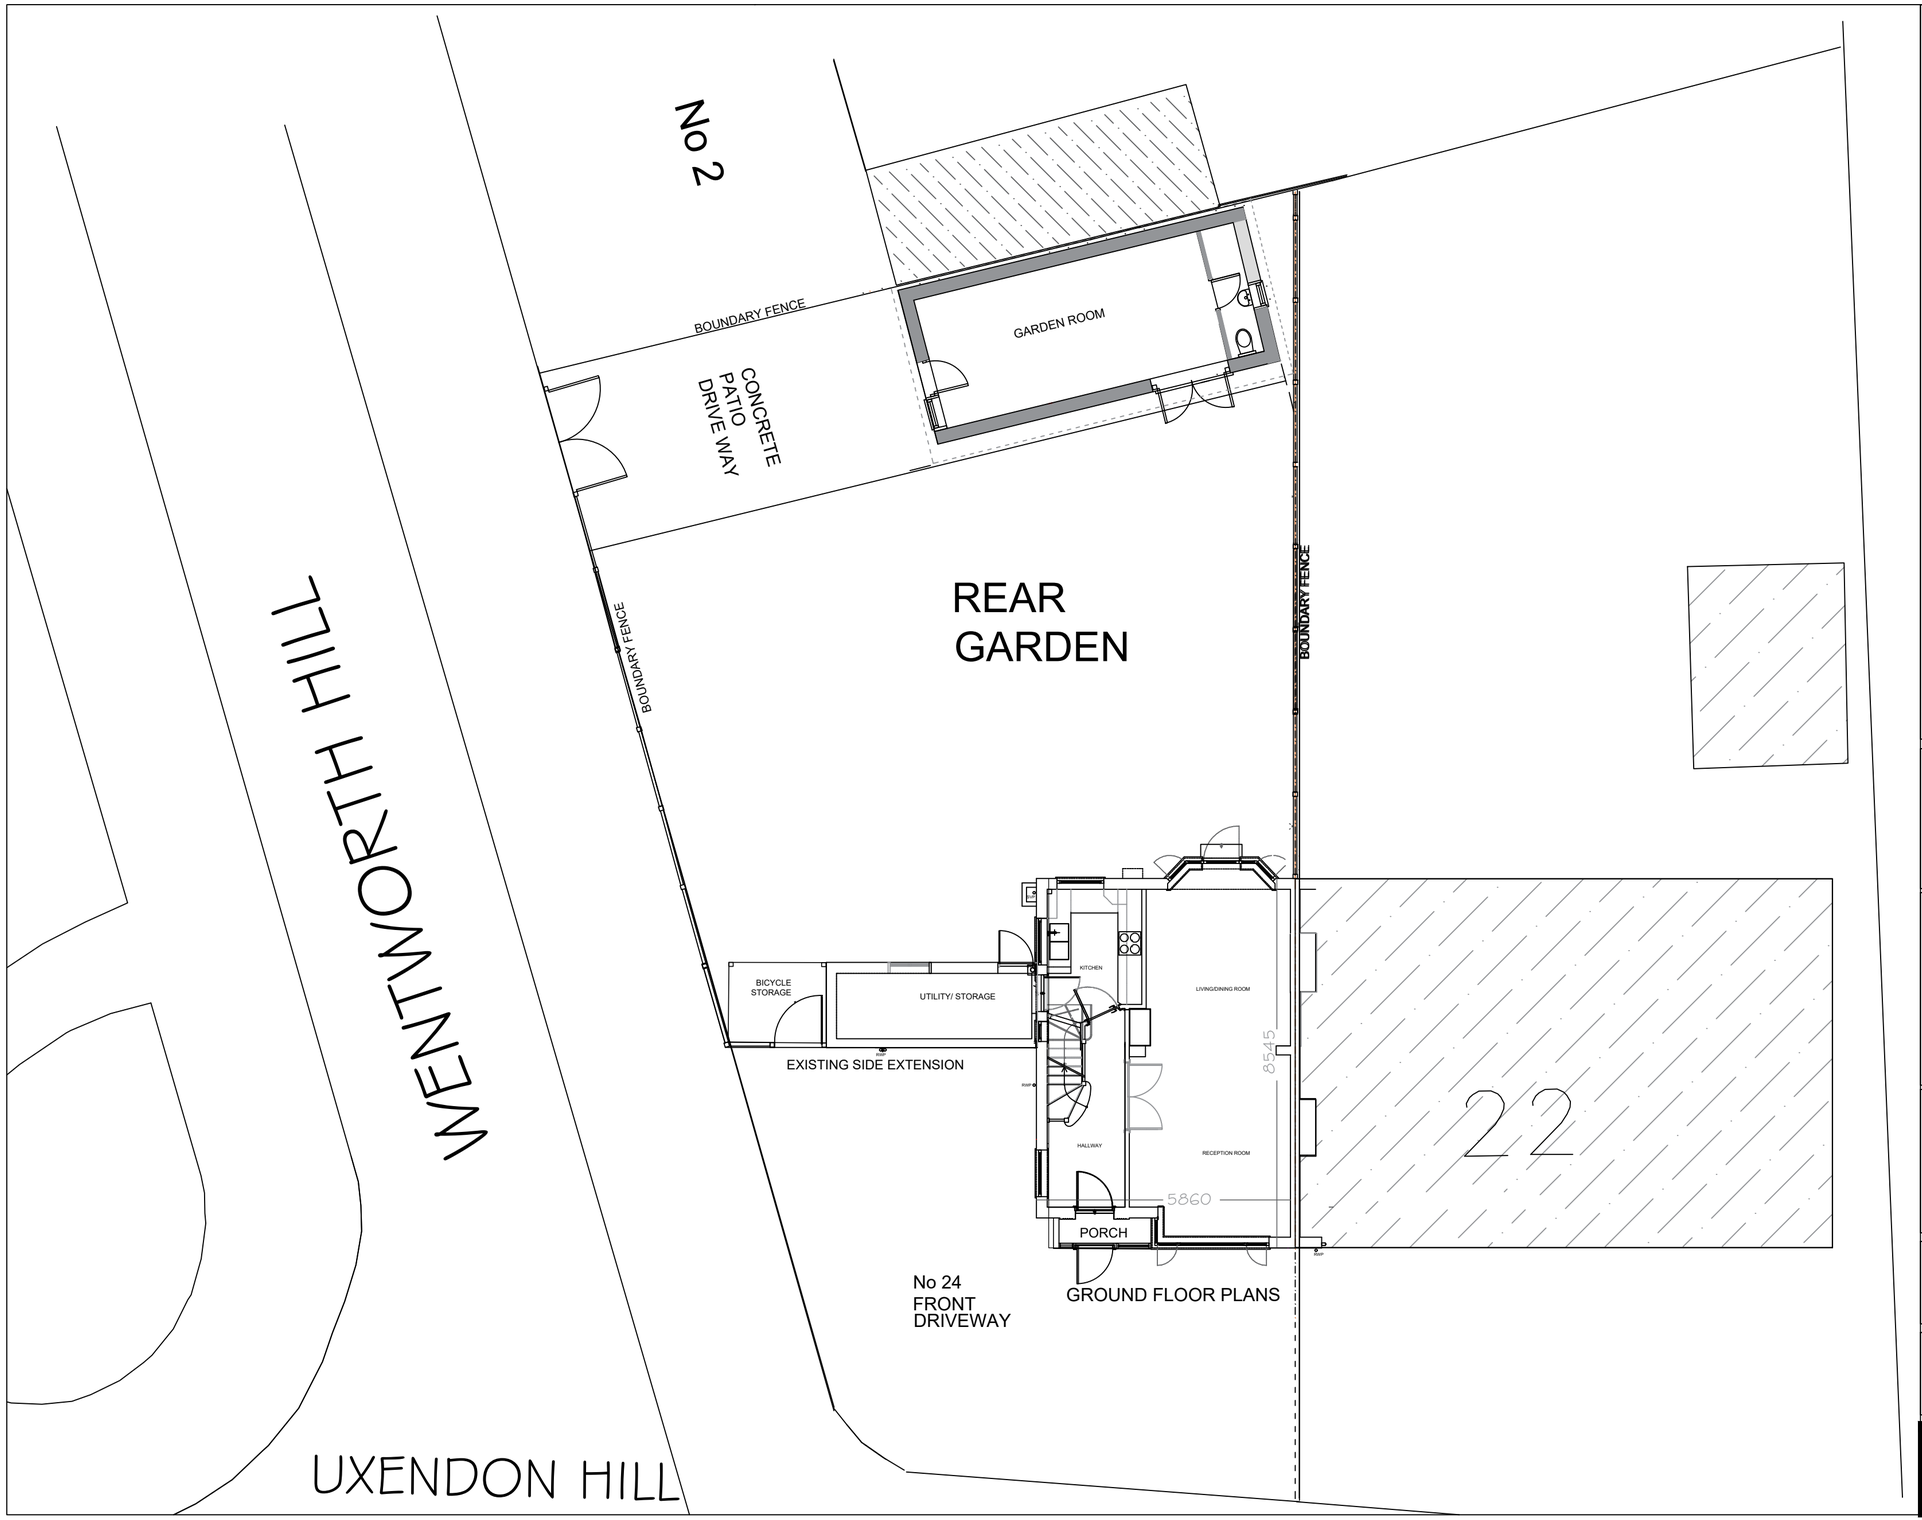

mrfd conculting uk

Engineering & Architectural

Mob: 07813811646

E mail:mrfd.ltd@gmail.com


| REV: | DATE: | DESCRIPTION: |
|---|---|---|

CLIENT:

MR ALI AL DJAYASHI

PROJECT:

24 UXENDON HILL
WEMBLEY
HA9 9RX

TITLE:

EXISTING GROUND FLOOR PLAN

| SCALE: | DATE: |
|---|---|
| 1:100 @ A2 | Sep . 2026 |

| DRAWN: | CHECKED: | AUTHORISED: |
|---|---|---|
| RD | | MRFD |

| DRAWING No: | REVISION: |
|---|---|
| RD/AA/ PP02 | |