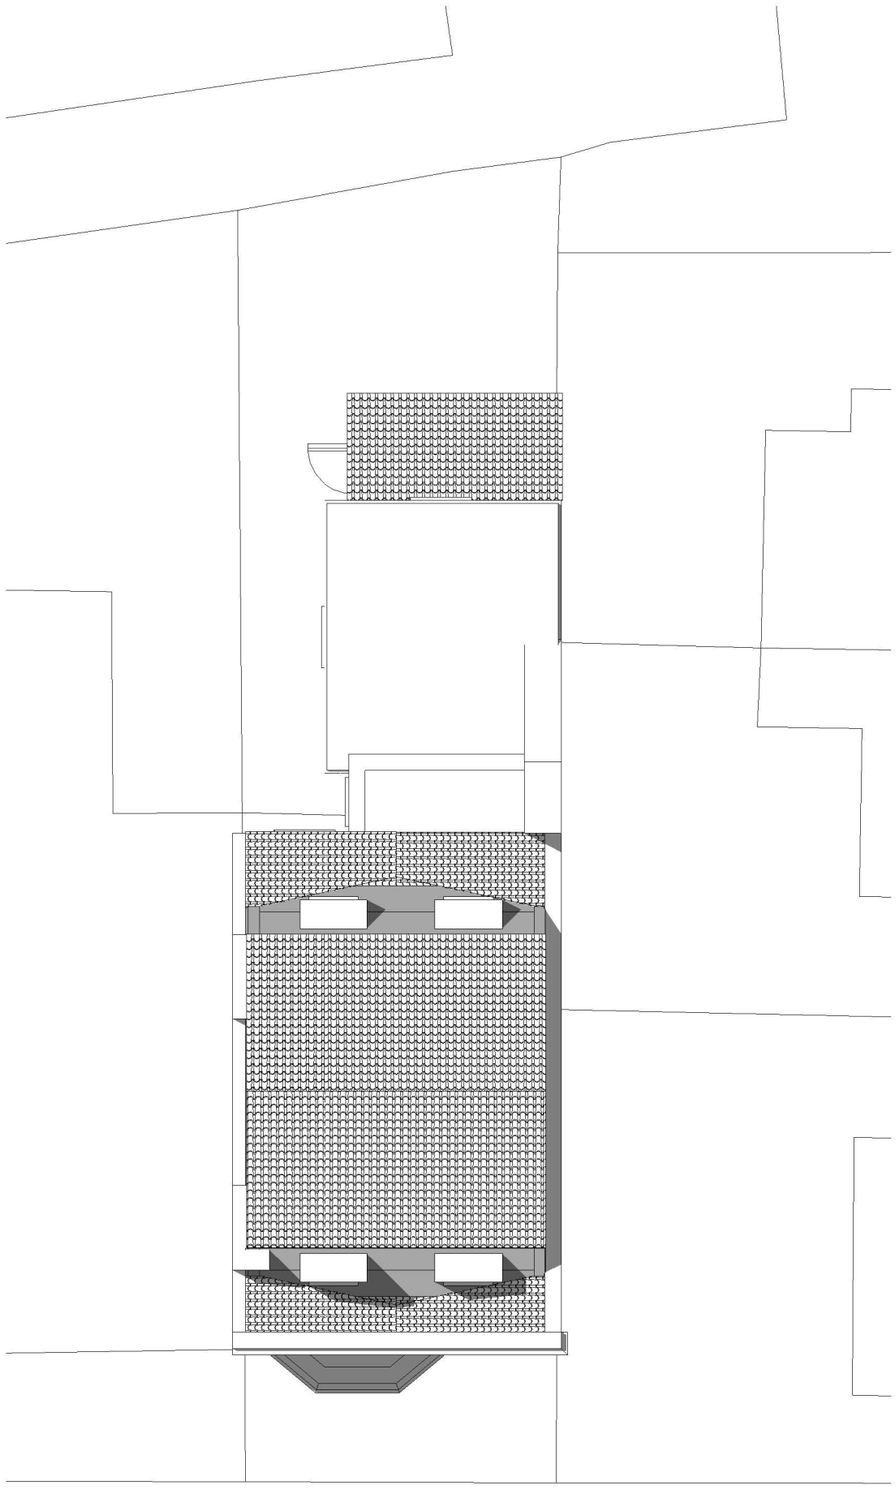


ABP ARCHITECTURAL SERVICES

Do not alter or amend the scale from this drawing. The information may be suitable for discussion purposes and for obtaining Planning Approval Only. This drawing is NOT for construction purposes and should not be relied upon for any other works. This drawing should not be copied or altered in any way except by way of written permission from the designers. Discrepancies may occur from onsite dimensions to this drawing issued. ABP Architectural Services will not be held liable for any discrepancies raised from this drawing and onsite dimensions.

N

0 5 m

PROJECT STATUS: PLANNING			
PROJECT: 28 Claremont Road, London, W9 3DZ			
TITLE: PROPOSED FLOOR PLAN ROOF LEVEL			
CLIENT: NISH BHATT			
DRAWN BY: DS	CHECKED BY: ABP	SCALE (@A3): 1 : 100	DATE: 22/08/2026
DRAWING NUMBER: 28CRL-P-104		PHASE: 1	REVISION: