

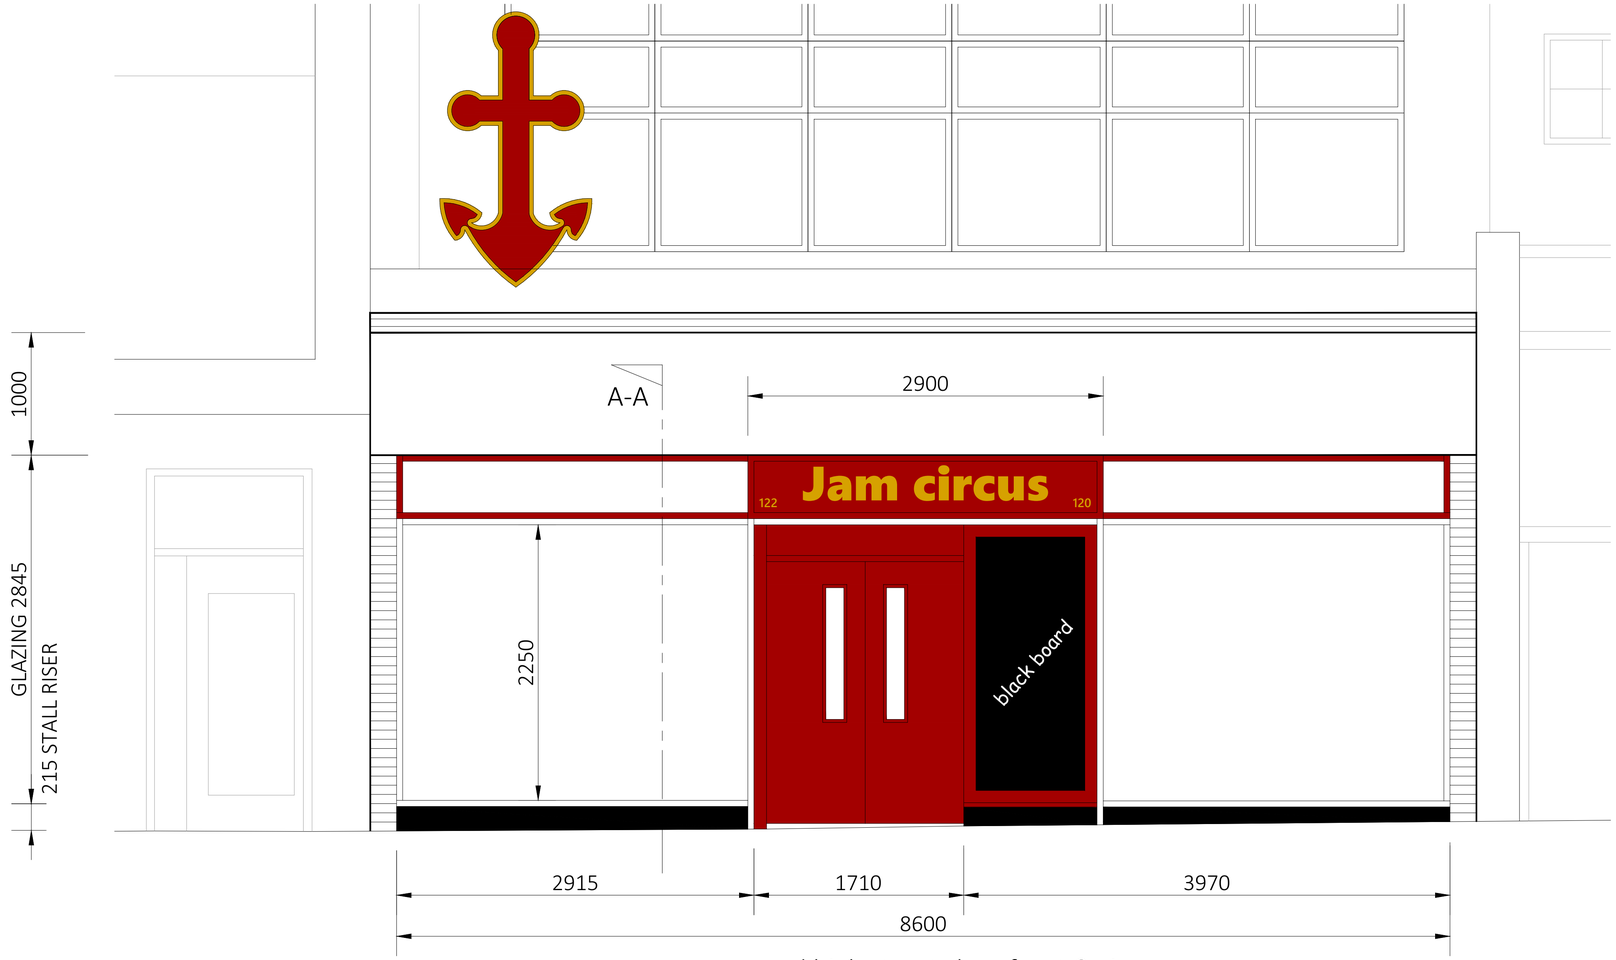


proposed high street shop front & signage

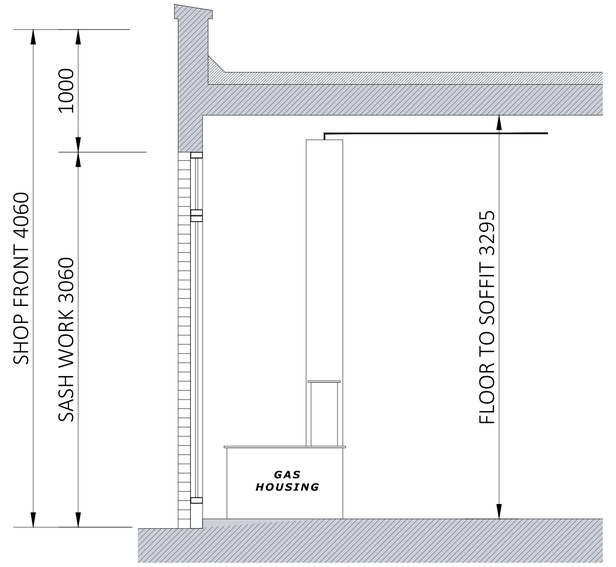

existing section A-A

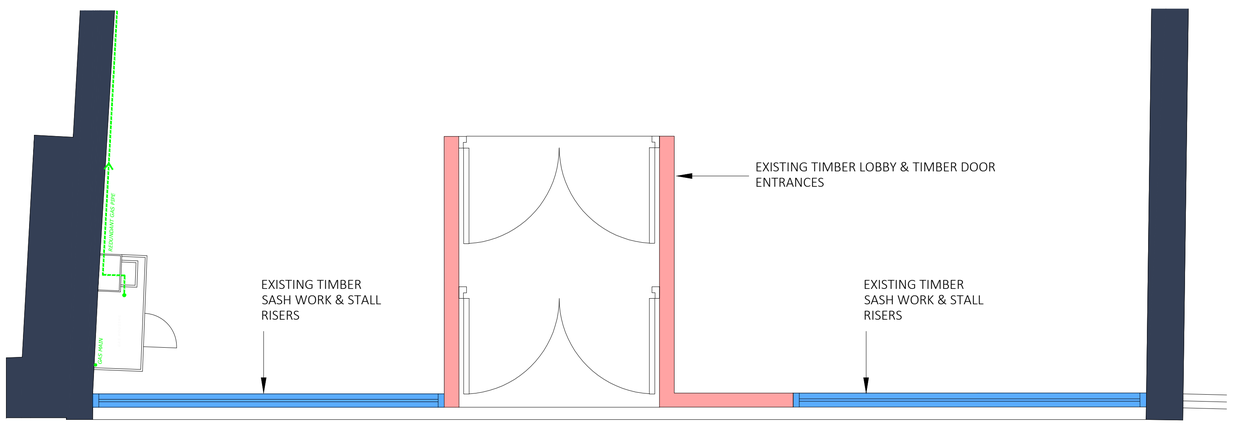

existing high street shop front plan



SCALE BAR 1:25

0 0.5 1 1.5 2 2.5 5

rev	date	description	drawn	chk
C	29.07.26	L2-S ISSUE	JcH	mc

client

savers

store address

DEPTFORD
120-122 High Street,
Deptford,
SE8 4NS

client store No

:

drawing title

existing
shop front elevation,
entrance plan & section

L2

drawn by	date	checked
JcH	April 26	mc

job no.	drawing no.	revision
SV26030	A003	:

existing high street shop front elevation & entrance plan

1:25 @ A1