
GENERAL NOTES:


All dimensions to be checked on site
Do not scale from this drawing except for planning application purposes. Structural Design and Building Control Approval is required before construction commences. Drawings to be read in conjunction with Structural Engineers drawings. Client to secure 'Party wall' agreement prior to works commencing. Client to secure agreement for 'Building Over or Near' Public sewers from the local water authority prior to works commencing This drawing is subject to copyright do not reproduce this drawing without prior permission.

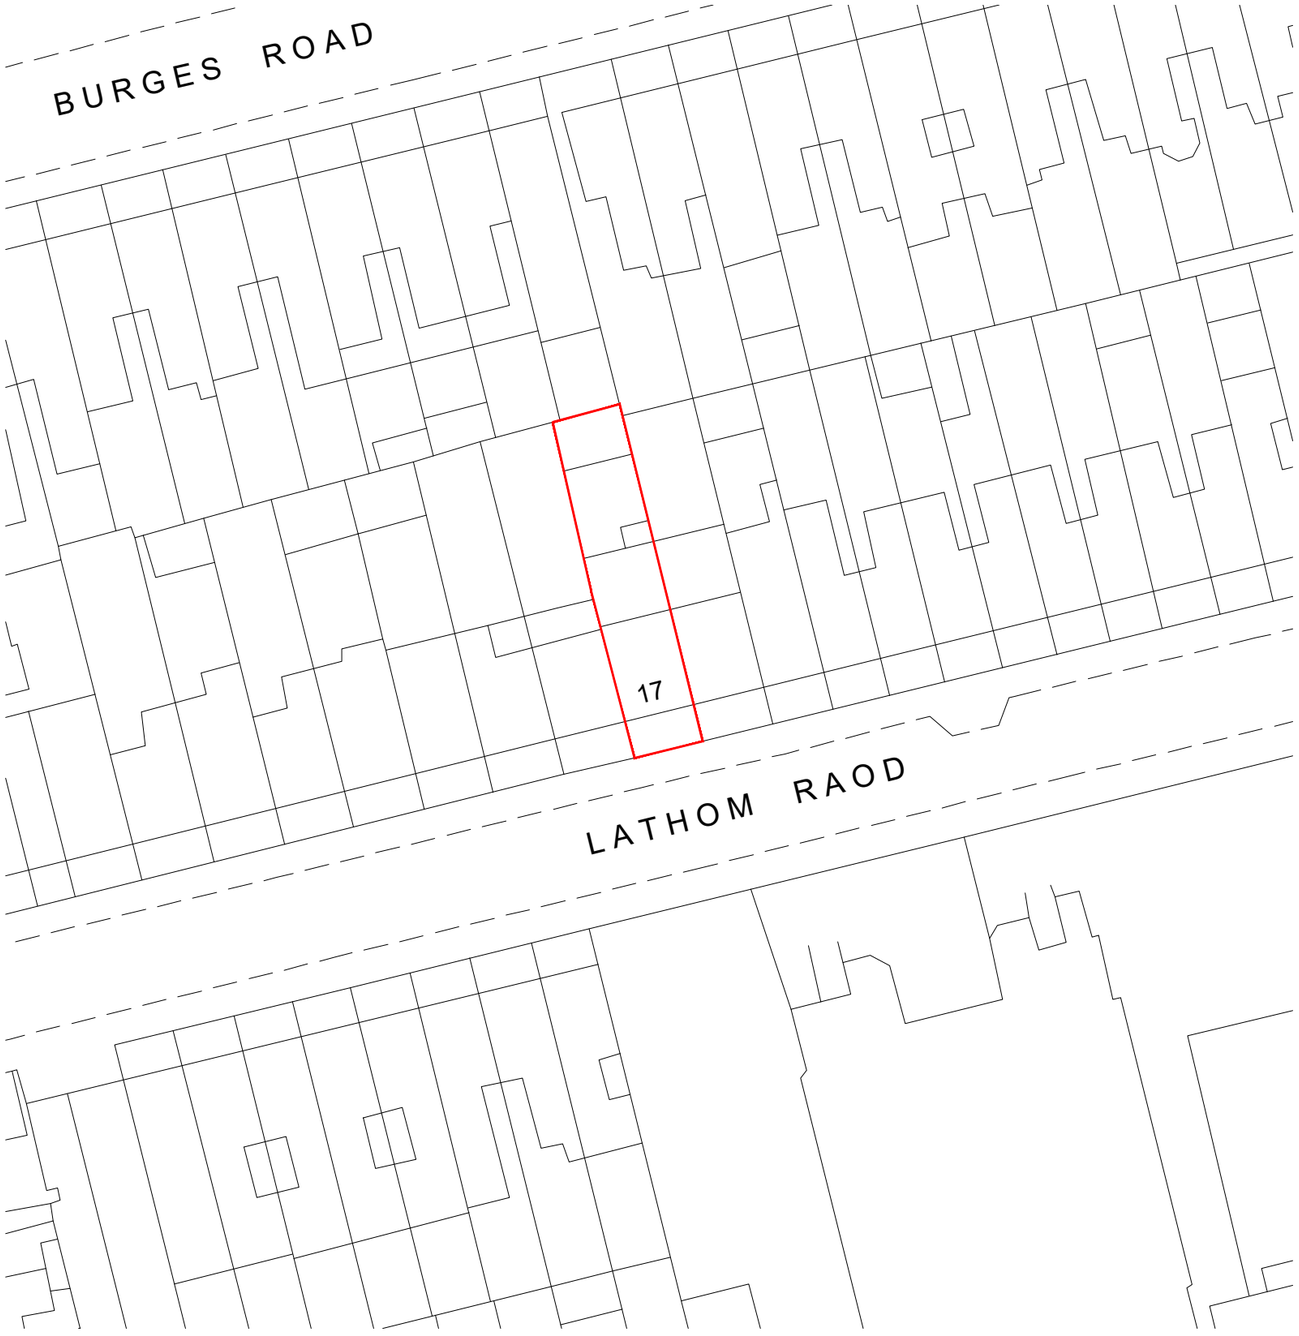

SITE PLAN 1:500 @ A3
PRE-EXISTING

0 5 10 15 25 50m

Scale 1:500

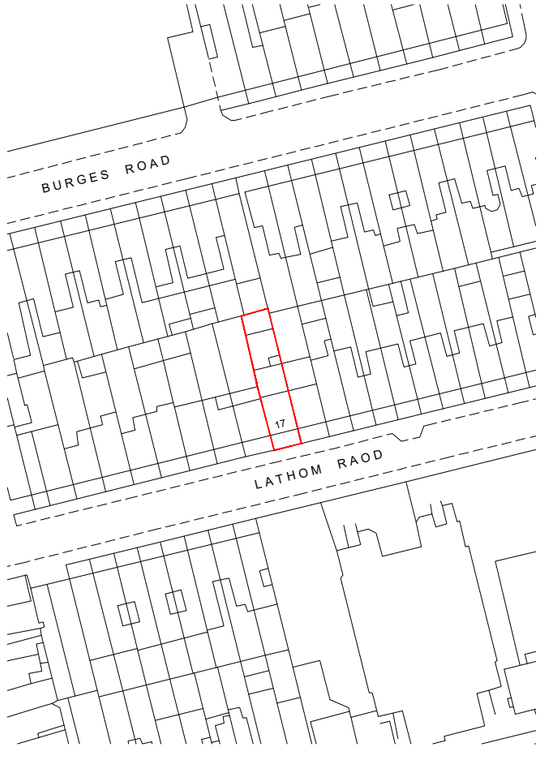

SITE LOCATION
PLAN 1:1250 @ A3

0 10 20 30 50 100m

Scale 1:1250

N

rev	description	date	dr by	ap by
-	FOR INFORMATION	10.09.2026	sm	sm
-				
-				
-	-	-	-	

ALTMORE ARCHITECTURE
Architects & Designers

Address:
125 Altmore Avenue, London, E6 2BU

Telephone:
07927 61 76 91

Email:
info@altmorearchitecture.com

Client
Mr Abdul Rashid Jiva,

Project
17 LATHOM ROAD, EAST HAM, E6 2DU

Drawing
SITE PLAN AND LOCATION PLAN
PRE-EXISTING

Drawing Number	Scale
1001	1:500 AND 1:1250 @ A3
Project number	**Issue status**
P0228	Planning

This drawing is to be read in conjunction with all related drawings. Do not scale from this drawing. All dimensions must be checked and verified on site before commencing any work or producing shop drawings. The originator should be notified immediately of any discrepancy. This drawing is copyright and remains the property of Altmore Architecture.