

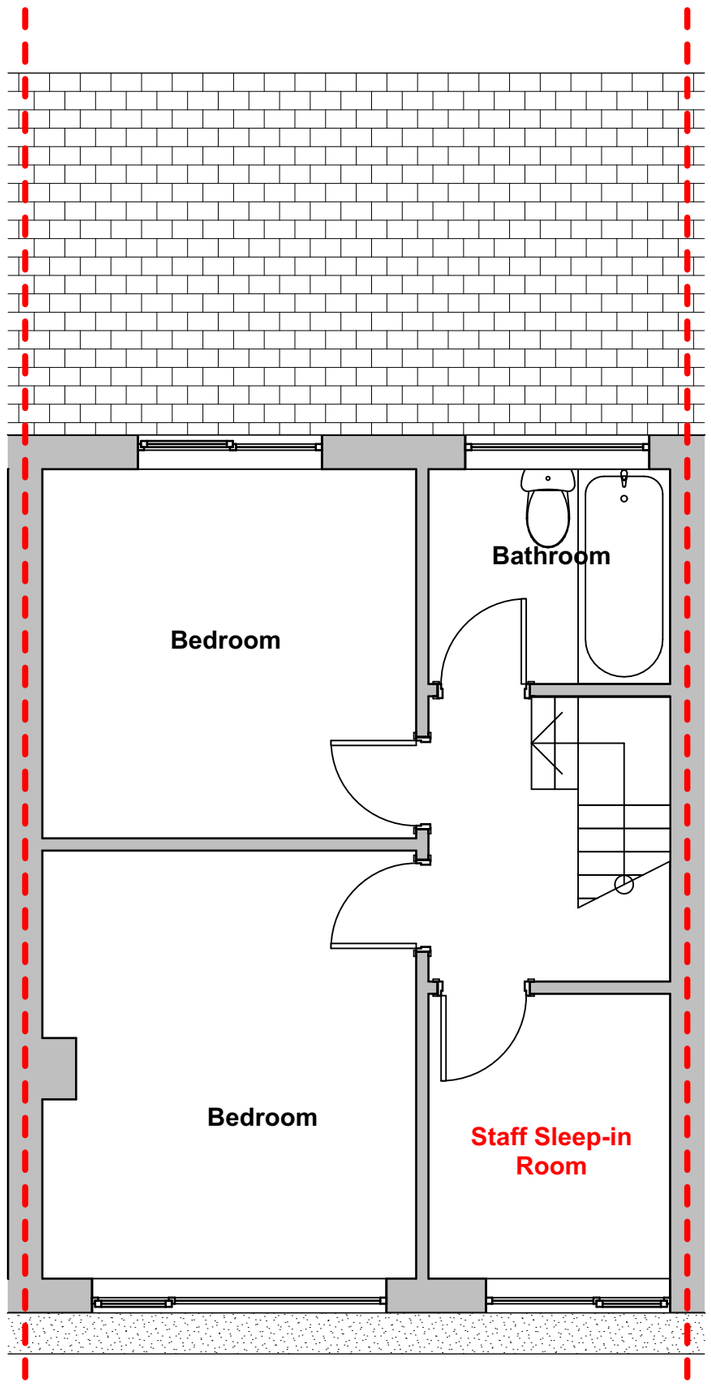



First Floor 1:50

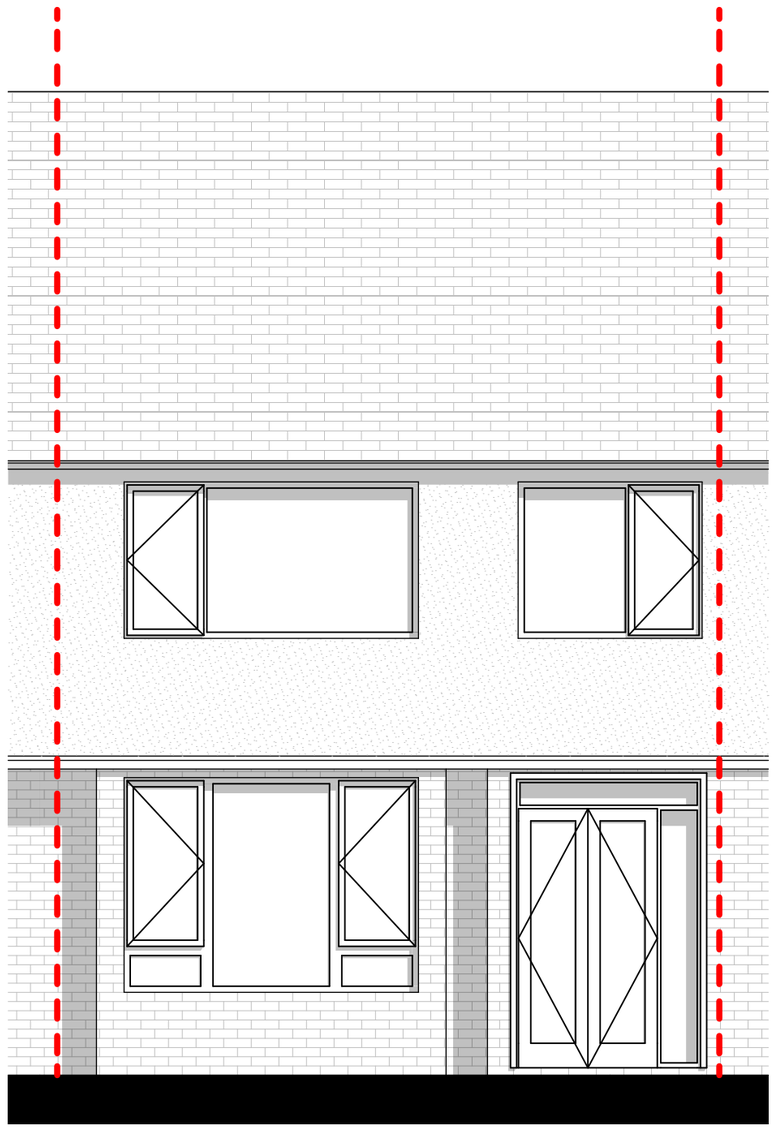

Front Elevation 1:50

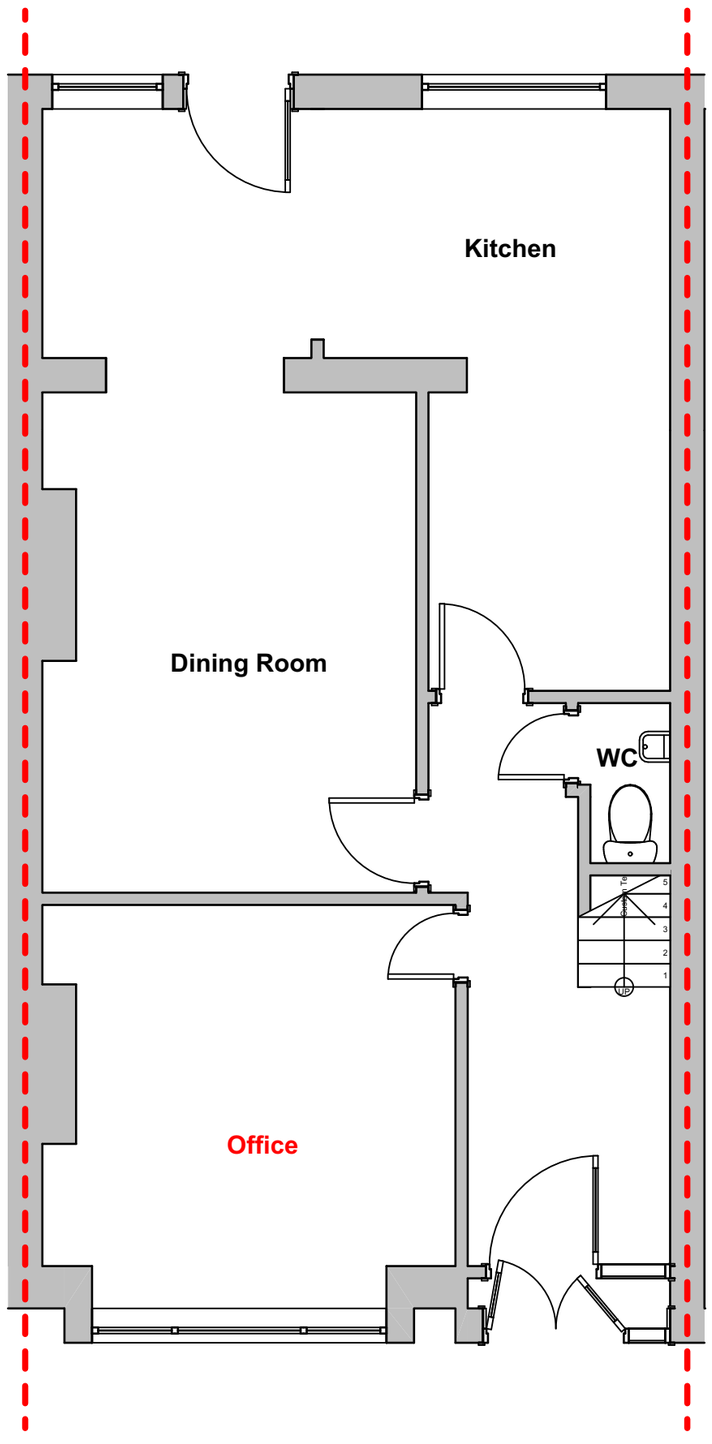

Ground Floor 1:50

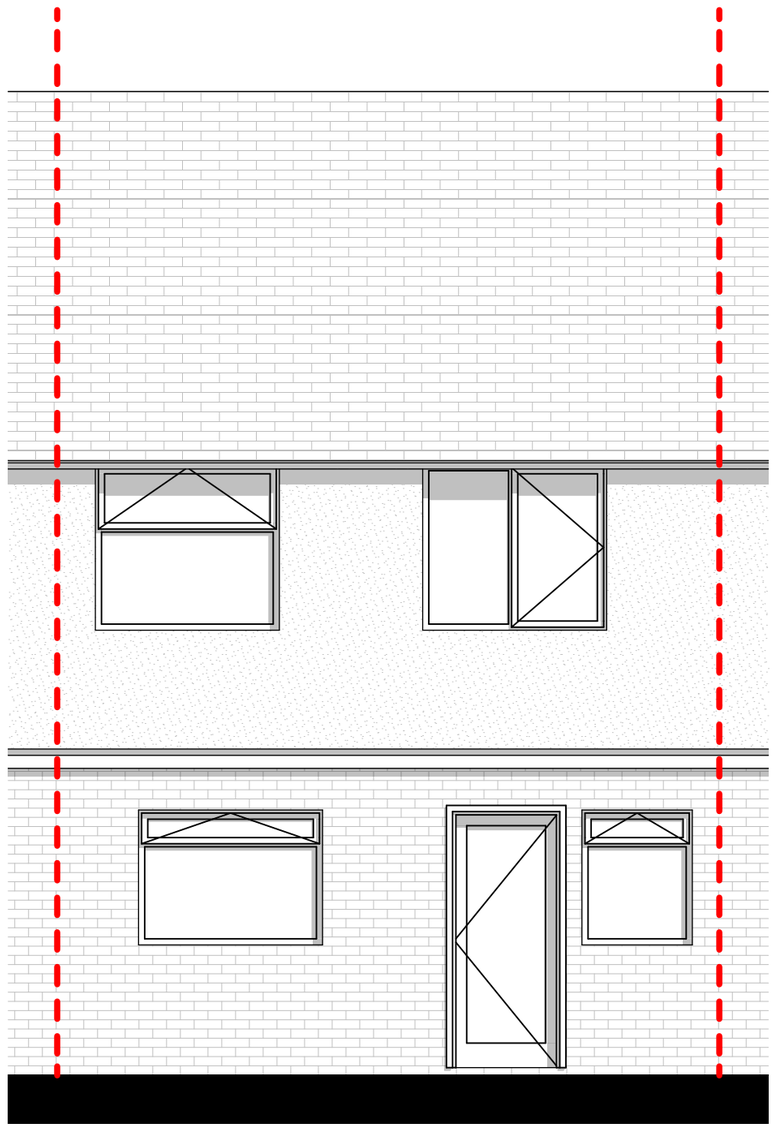

Rear Elevation 1:50

0 1 2 3 4 5

Rev: Comment: Date By:

CRUCIFORM
ARCHITECTURE
HERITAGE
PLANNING

Enterprise House
Moorland Road
Stoke-on-Trent
Staffordshire
ST6 1JQ

01782 777000
enquiries@cruciform.com
www.cruciform.com

Project
160 Corporation Street, Stratford

Title
Plans as Proposed

Drawing Number / (Revision) Revison ID
294-01-03

Scale
1:50 @ A2

Issue Date
30/09/2026

Liability cannot be accepted for the accuracy of third party data (OS mappings, topographical survey information, etc) used in the production of this document which we have relied upon in good faith. Key dimensions are noted for reference and any further specific dimensional information can be provided upon request. Copyright Cruciform Ltd 2024