
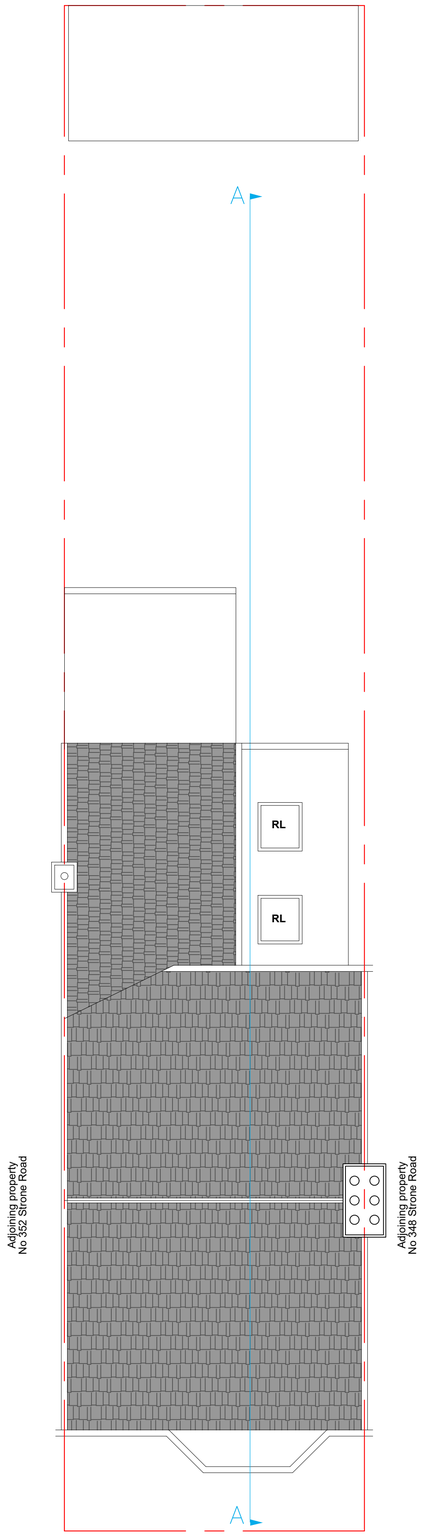


EXISTING ROOF PLAN

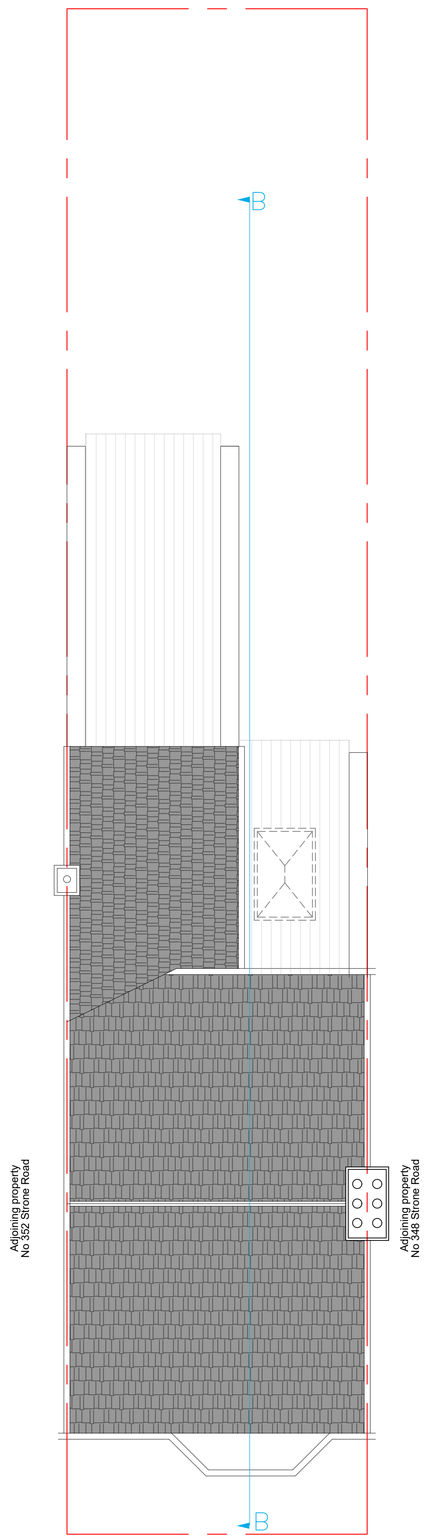

PROPOSED ROOF PLAN

GENERAL NOTES

Notes
Do not scale from this drawing for construction Purposes.
All contractors must visit the site and be responsible for taking and checking
dimensions.
All construction information should be taken from figured dimensions only.
Any discrepancies between drawings, specifications and site conditions must be brought to the attention of the supervising officer.
This drawing & the works depicted are the copyright of ZAL.

This drawing is prepared for the specific project stage in the Drawing Status section below and it is not intended to be used for any other purpose. Whilst all reasonable efforts are used to ensure drawings are accurate, ZAL accept no liability for any reliance placed on, or use made of, this plan by anyone for purposes other than those stated in the Drawing Status below.

Rev	Date	Description	Drawn	Chkd
A	07-10-2026	Notes Amended	ETR	AM
00	18-09-2026	Planning Submission	ETR	AM

Project Status
Planning

Project
350 Strone Road E12 6TN

Drawing Title
Existing & Proposed Roof Plans

Drawing No.
26-131-P03

Revision
A

Scale
1:50@A1

Scale Bar
0 1m 2m 3m 4m 5m

Architecture & Construction Management Consultants
5th Floor, 167-169
Great Portland Street, London
W1W 5PF, United Kingdom
Contact: +44 (0) 20 8150 3655
Web: www.archihomes.co.uk
Zaman ArchiHomes Ltd Reg No. 17178531