
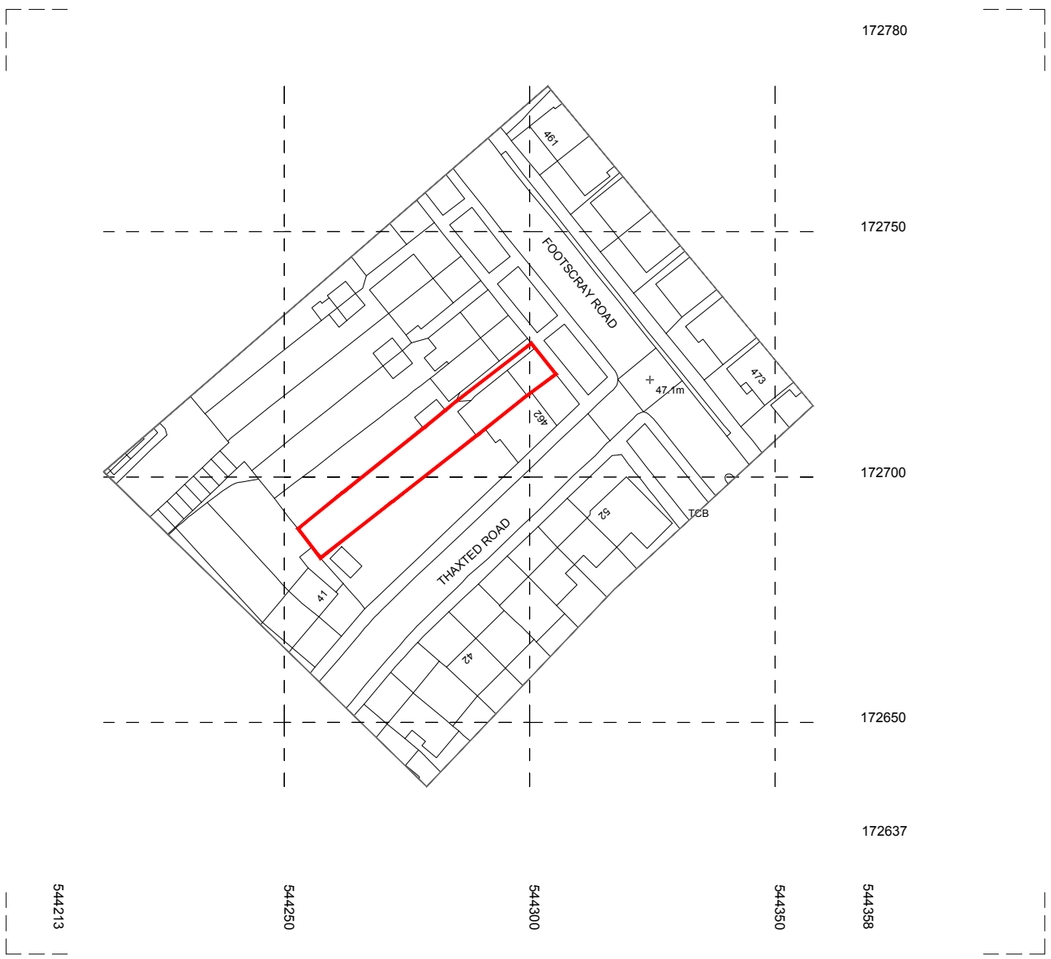


1/ SITE LOCATION PLAN

1:1250 @A3

0 10m 20m 30m 40m 50m

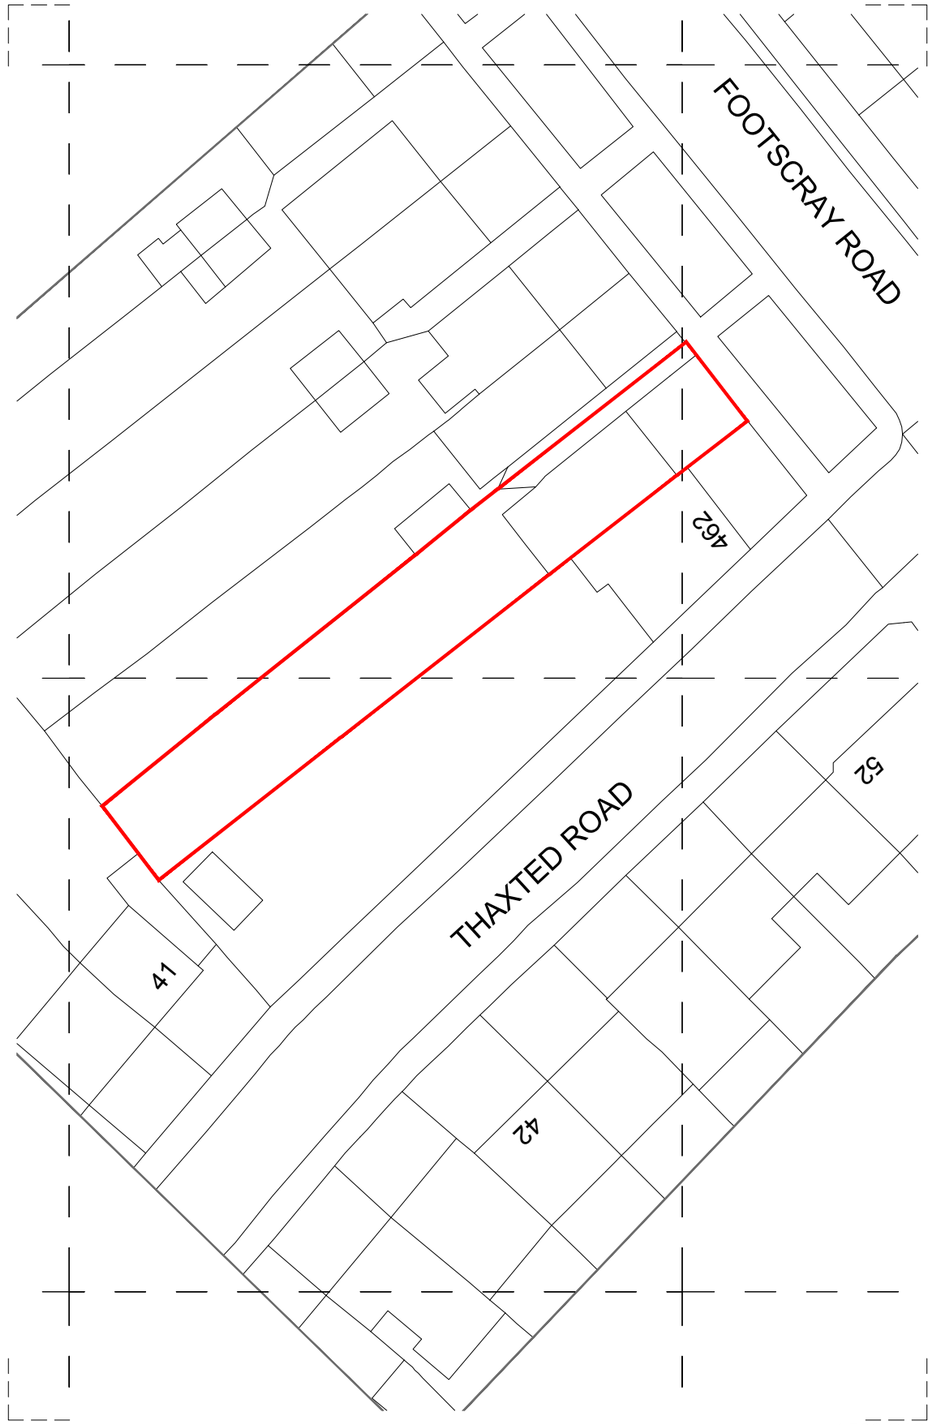

2/ SITE BLOCK PLAN

1:500 @A3

0 5m 10m 15m 20m 25m

These drawings are for illustrative purposes and may not represent what is physically present. Should any discrepancy between the drawings and the existing arrangements be discovered, Chapter Architects shall be notified in writing as soon as possible.

Where available this drawing should be read in conjunction with all general arrangements, structural and MEP drawings, schedule of works and specification.

Notes

01	SITE BOUNDARY

/	*Planning*	*02.09.26*
Rev	Description	Date

Client	John Burgess
Project	460 Footscray Road
Address	460 Footscray Road New Eltham London SE9 3TU
Project No.	6420
Drawing No.	001
Drawing Date	26.01.2026
Drawing Title	Site Location Plan & Block Plan
Drawing Status	Planning Application
Drawing Scale	1:1250@A3 & 1:500@A3

Chapter

The Gallery
St Margaret Pattens
EC3M 1HS

admin@chapterarchitects.co.uk
chapterarchitects.co.uk
020 7583 7799

RIBA