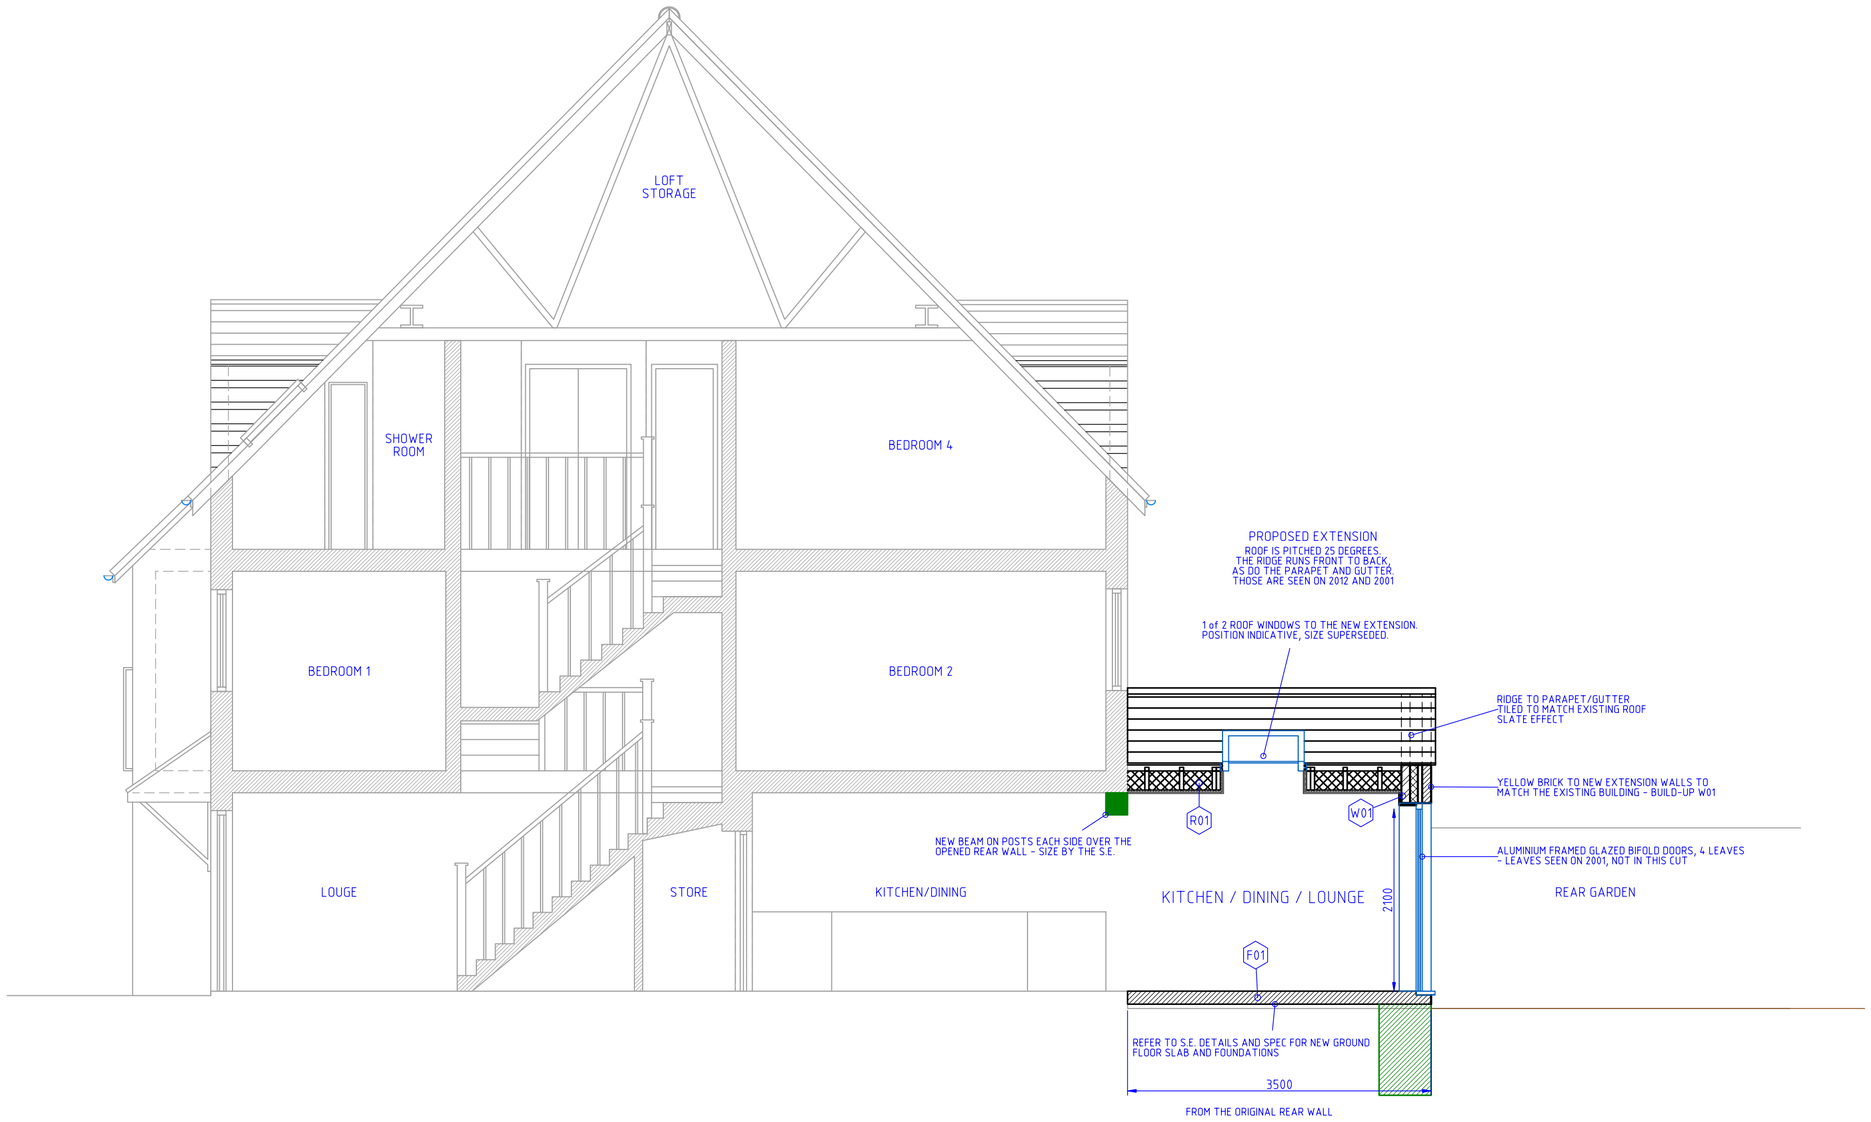


PROJECT
22 PICKARD CLOSE, LONDON N14 6JG
CLIENT
RICHARD ADAMS AND MIRIAM HADDU
STATUS
PLANNING - HOUSEHOLDER
FULL PLANNING APPLICATION
LONDON BOROUGH OF ENFIELD

DRAWING TITLE
PROPOSED LONGITUDINAL SECTION
SCALE 1:50 AT A2 DATE 2026-09
DO NOT SCALE - FIGURED DIMENSIONS GOVERN

0 1 2 3 4 5 m

DRAWING NO
22PC-RA-ZZ-XX-DR-A-2011
REVISION
P01
ORIGINATOR
RA

SHEET A2 LANDSCAPE