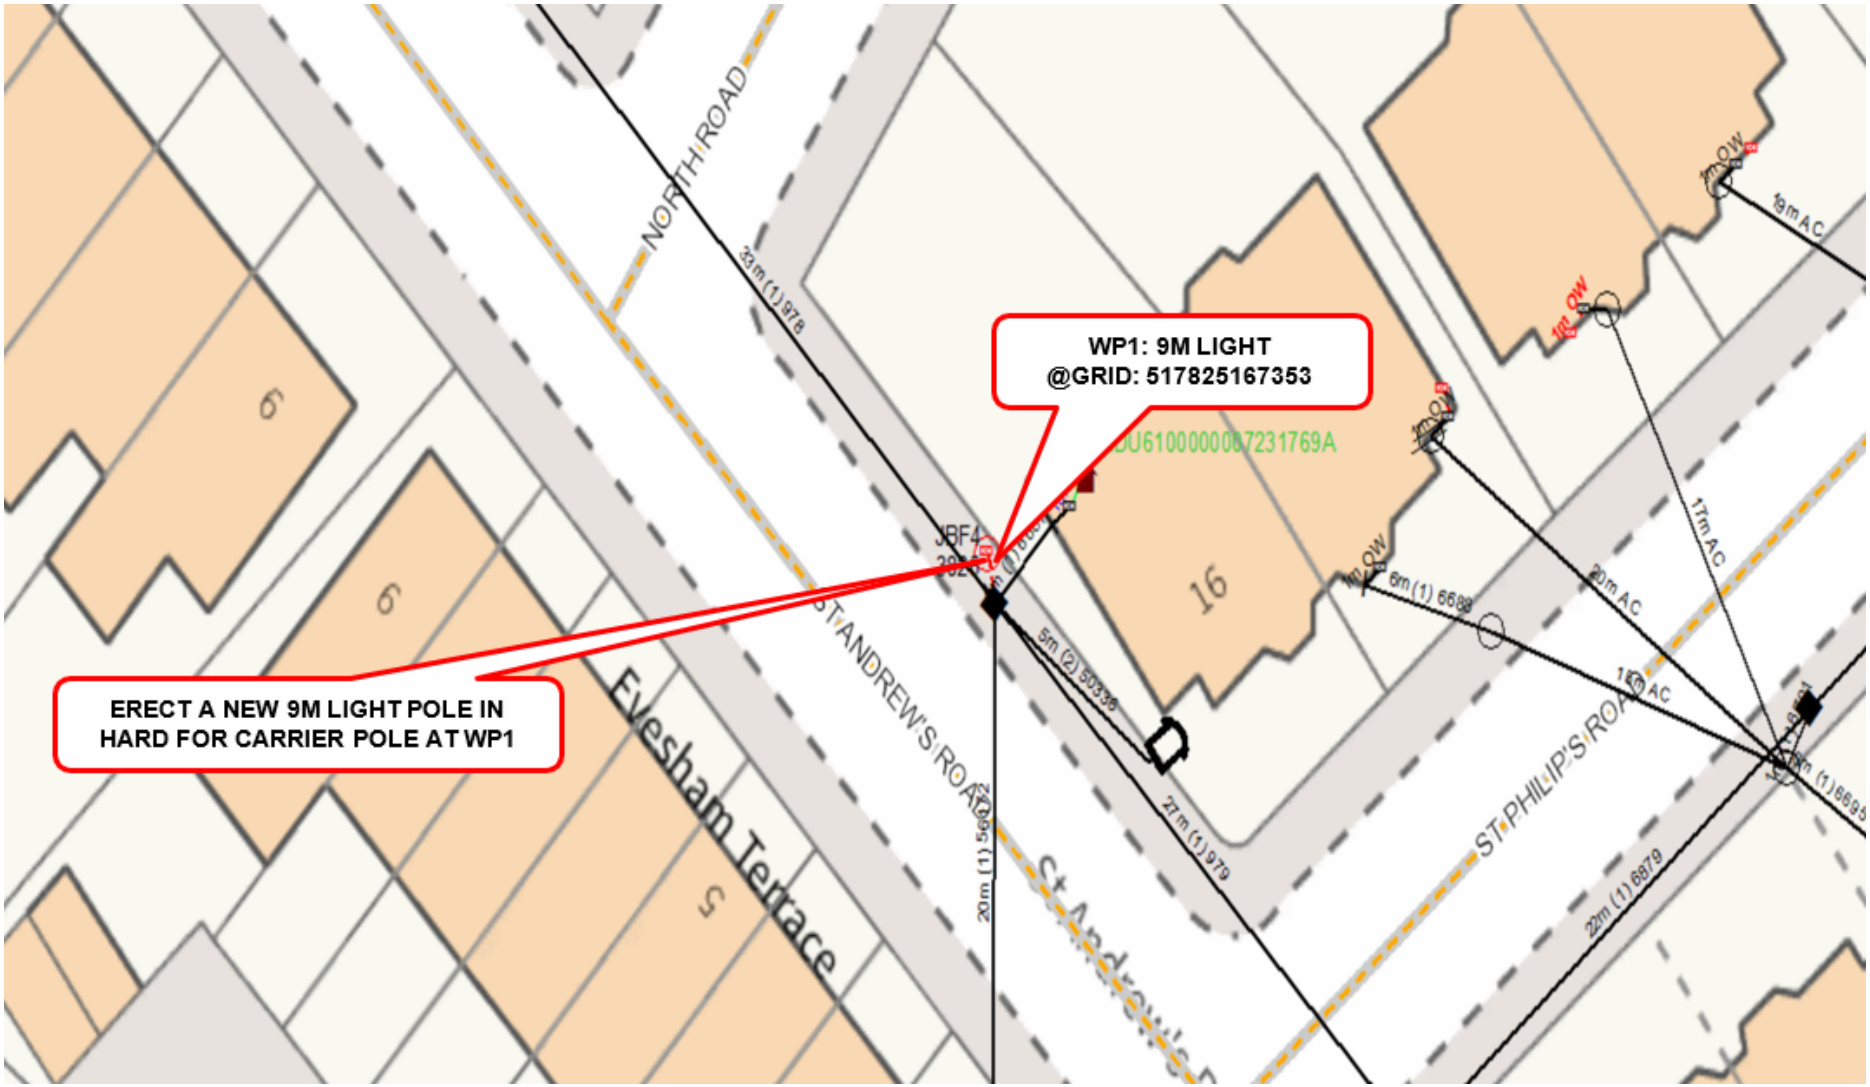
**-WP1-**


WP1: 9M LIGHT
@GRID: 517825167353
ERECT A NEW 9M LIGHT POLE IN
HARD FOR CARRIER POLE AT WP1
NORTH ROAD
ST ANDREW'S ROAD
Evesham Terrace
ST PHILIP'S ROAD
St Andrew's
16
9
6
5
17m AC
20m AC
19m AC
27m (1) 979
22m (1) 6879
6m (1) 6688