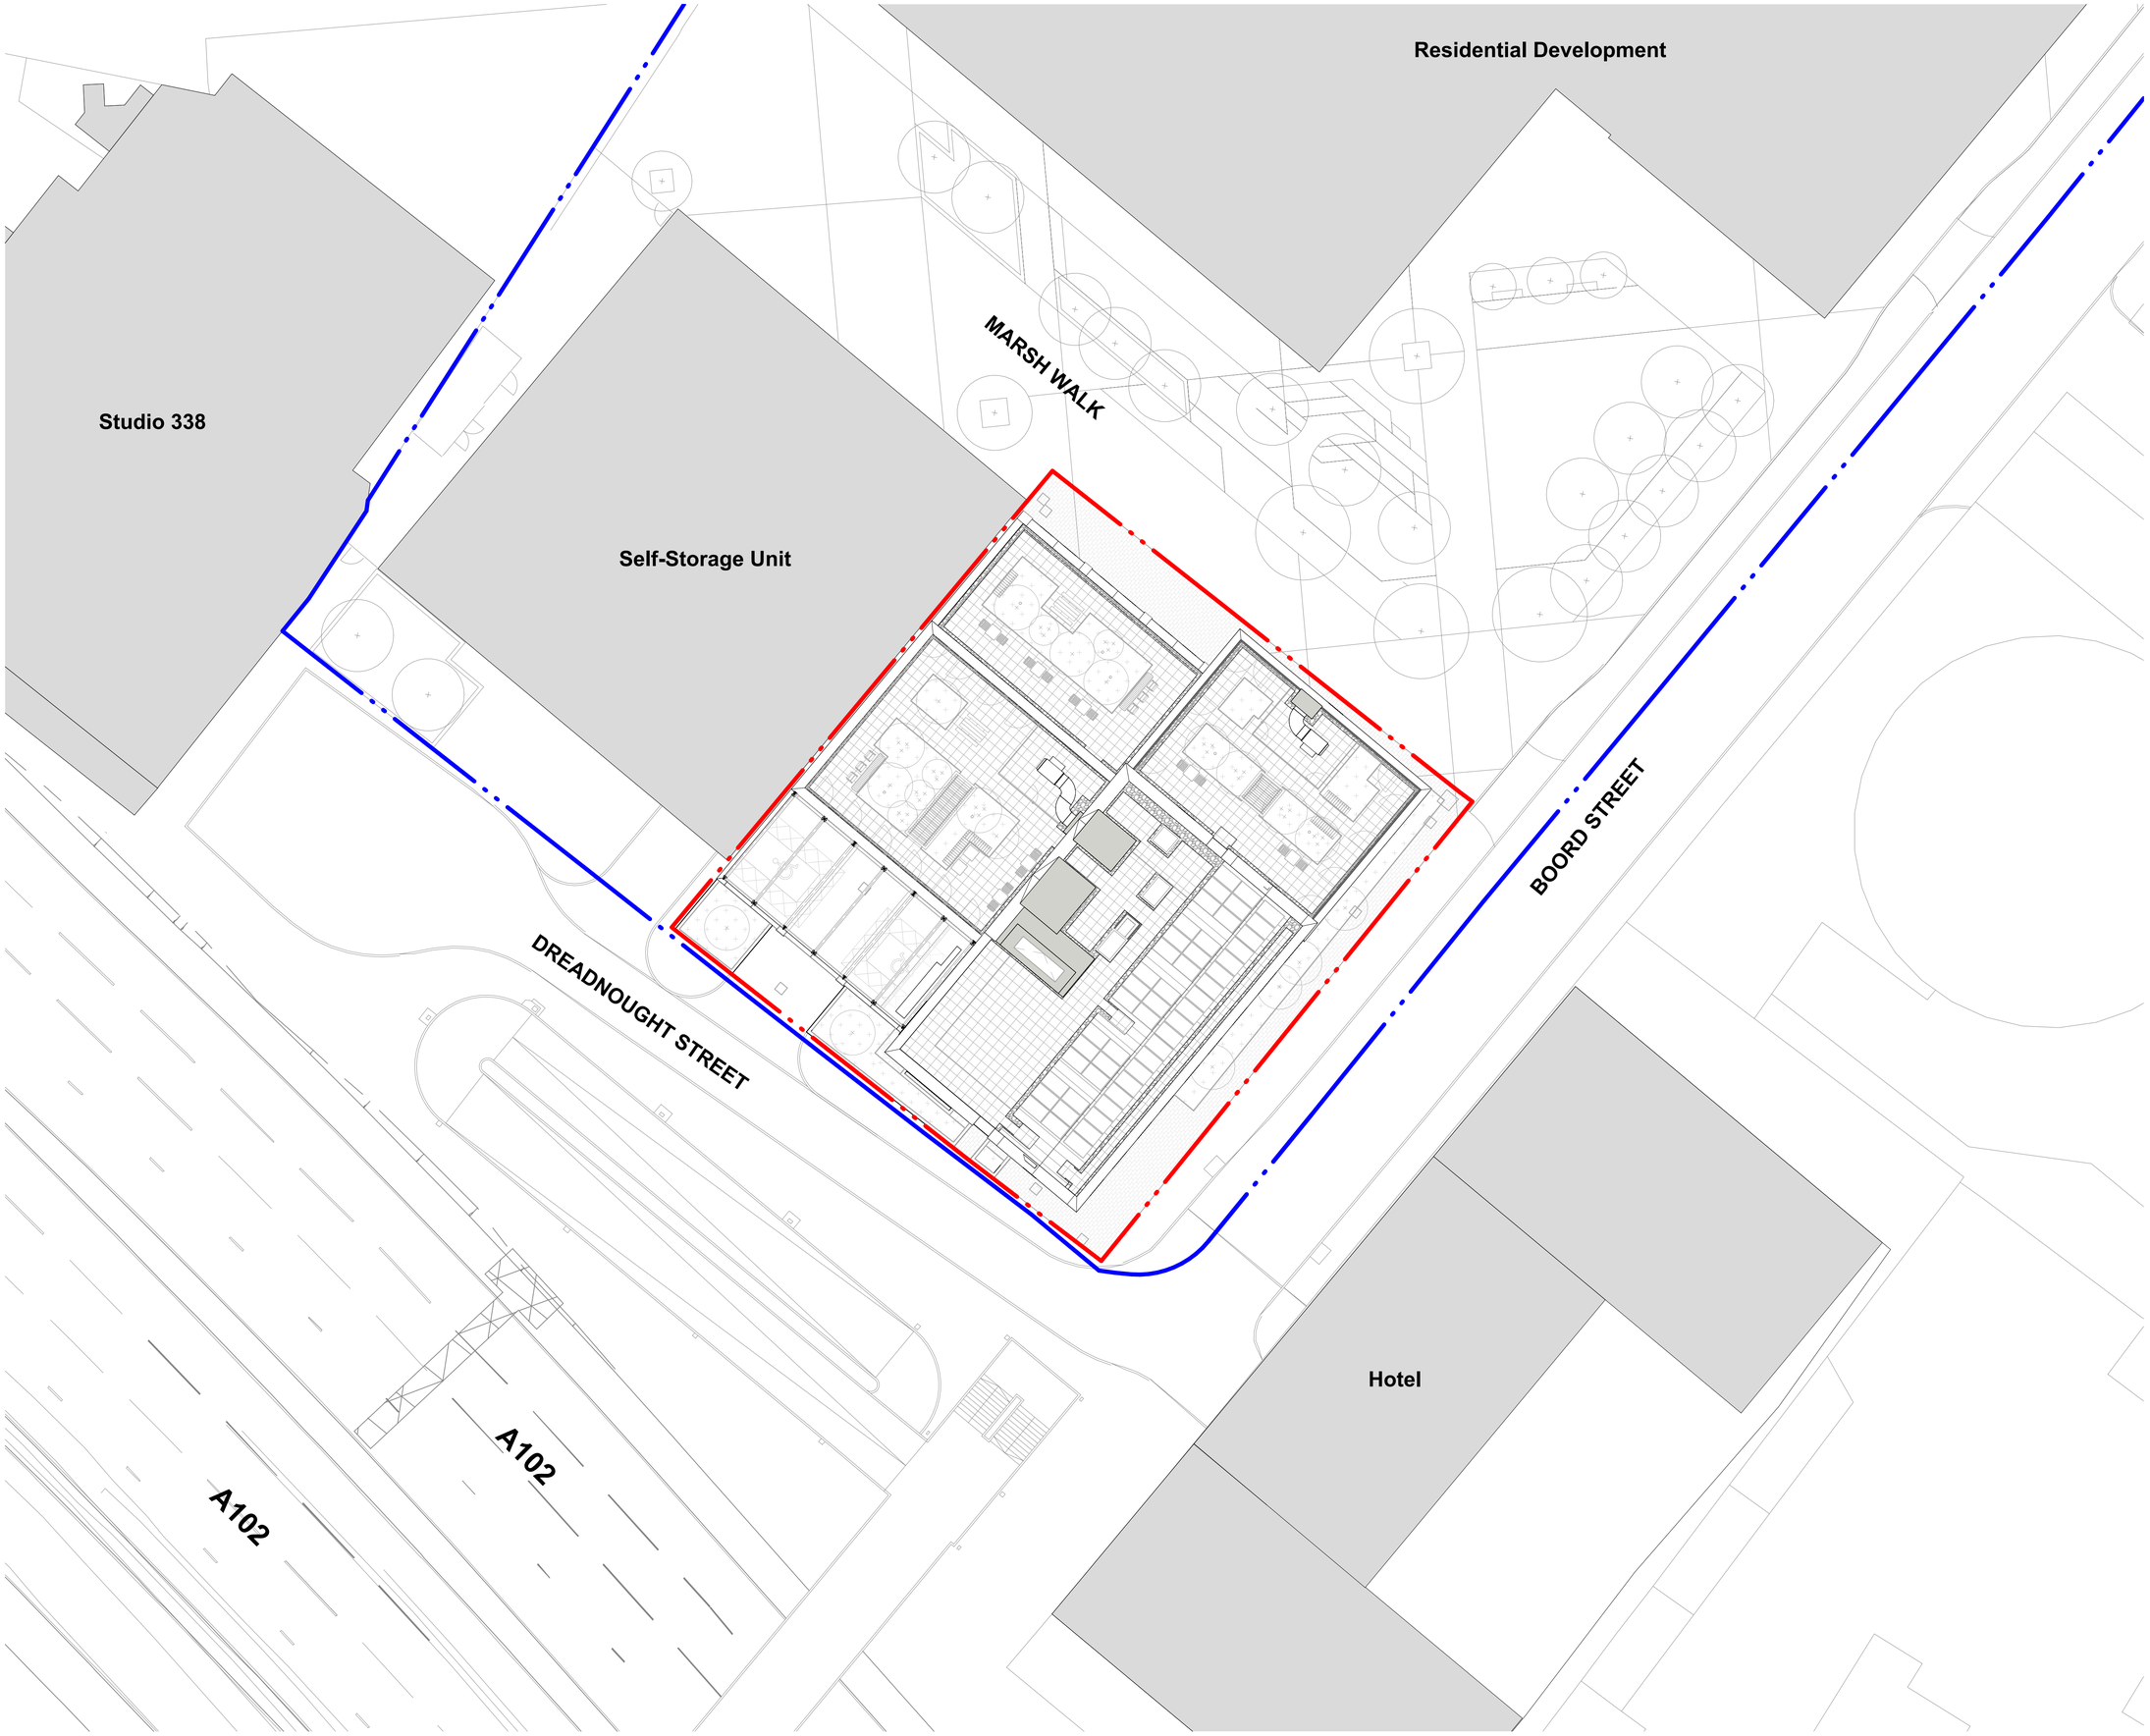


NOTES:

Do not scale from this drawing. Use figured dimensions only unless explicitly agreed.
Verify all dimensions and setting out on site. Notify any discrepancies to the architect.
For structural information, refer to structural engineer's drawings & specifications.
For M&E information, refer to M&E engineer's and sub-contractors' drawings & specifications.
For health & safety information, refer to health & safety risk assessments.

0 m 5 10 15 20

1:200

N

PBSA Application Boundary

Consented Development Boundary (ref. 24/0995/F)

The boundaries & ownerships shown on this drawing are based on third party information supplied by others.

REVISION	BY	CHECKED	DATE	
P04	JRS/EL	JRP	27/02/2026	Updated for Creagh Pre-Cast Concrete facade system.
P03	JRS/EL	JRP	30/01/2026	Planning NMA 2 Issue.
P02	JRS/KJW	JRP	17/12/2025	Updated to RBG comments.
P01	EL/KJW	JRP	14/11/2025	Planning NMA Issue.

CLASSIFICATION

PM_40_40_34 : GENERAL ARRANGEMENT DRAWINGS

STATUS

A3 | PLANNING

CLIENT

REAL ESTATE group

PROJECT

BOORD STREET
GREENWICH, LONDON

TITLE

PROPOSED SITE PLAN

Hadfield Cawkwell Davidson
Broomgrove Lodge, 13 Broomgrove Rd, Sheffield, S10 2LZ T 0114 266 8181 www.hcd.co.uk

HCD PROJECT NO.	SCALE	REV.
25032	1 : 200 @ A1	P04

PROJECT NO.	ORIGINATOR	VOLUME	LEVEL	TYPE	ROLE + NUMBER
BSG	HCD	AZ	ZZ	DR	A-PL001

C:\temp\25032-HCD-AZ-ZZ-M3-A-20001_Building_WS25_eleanor.lee3PFCH.rvt | © HCD