
Scale 1:500

0m

50m

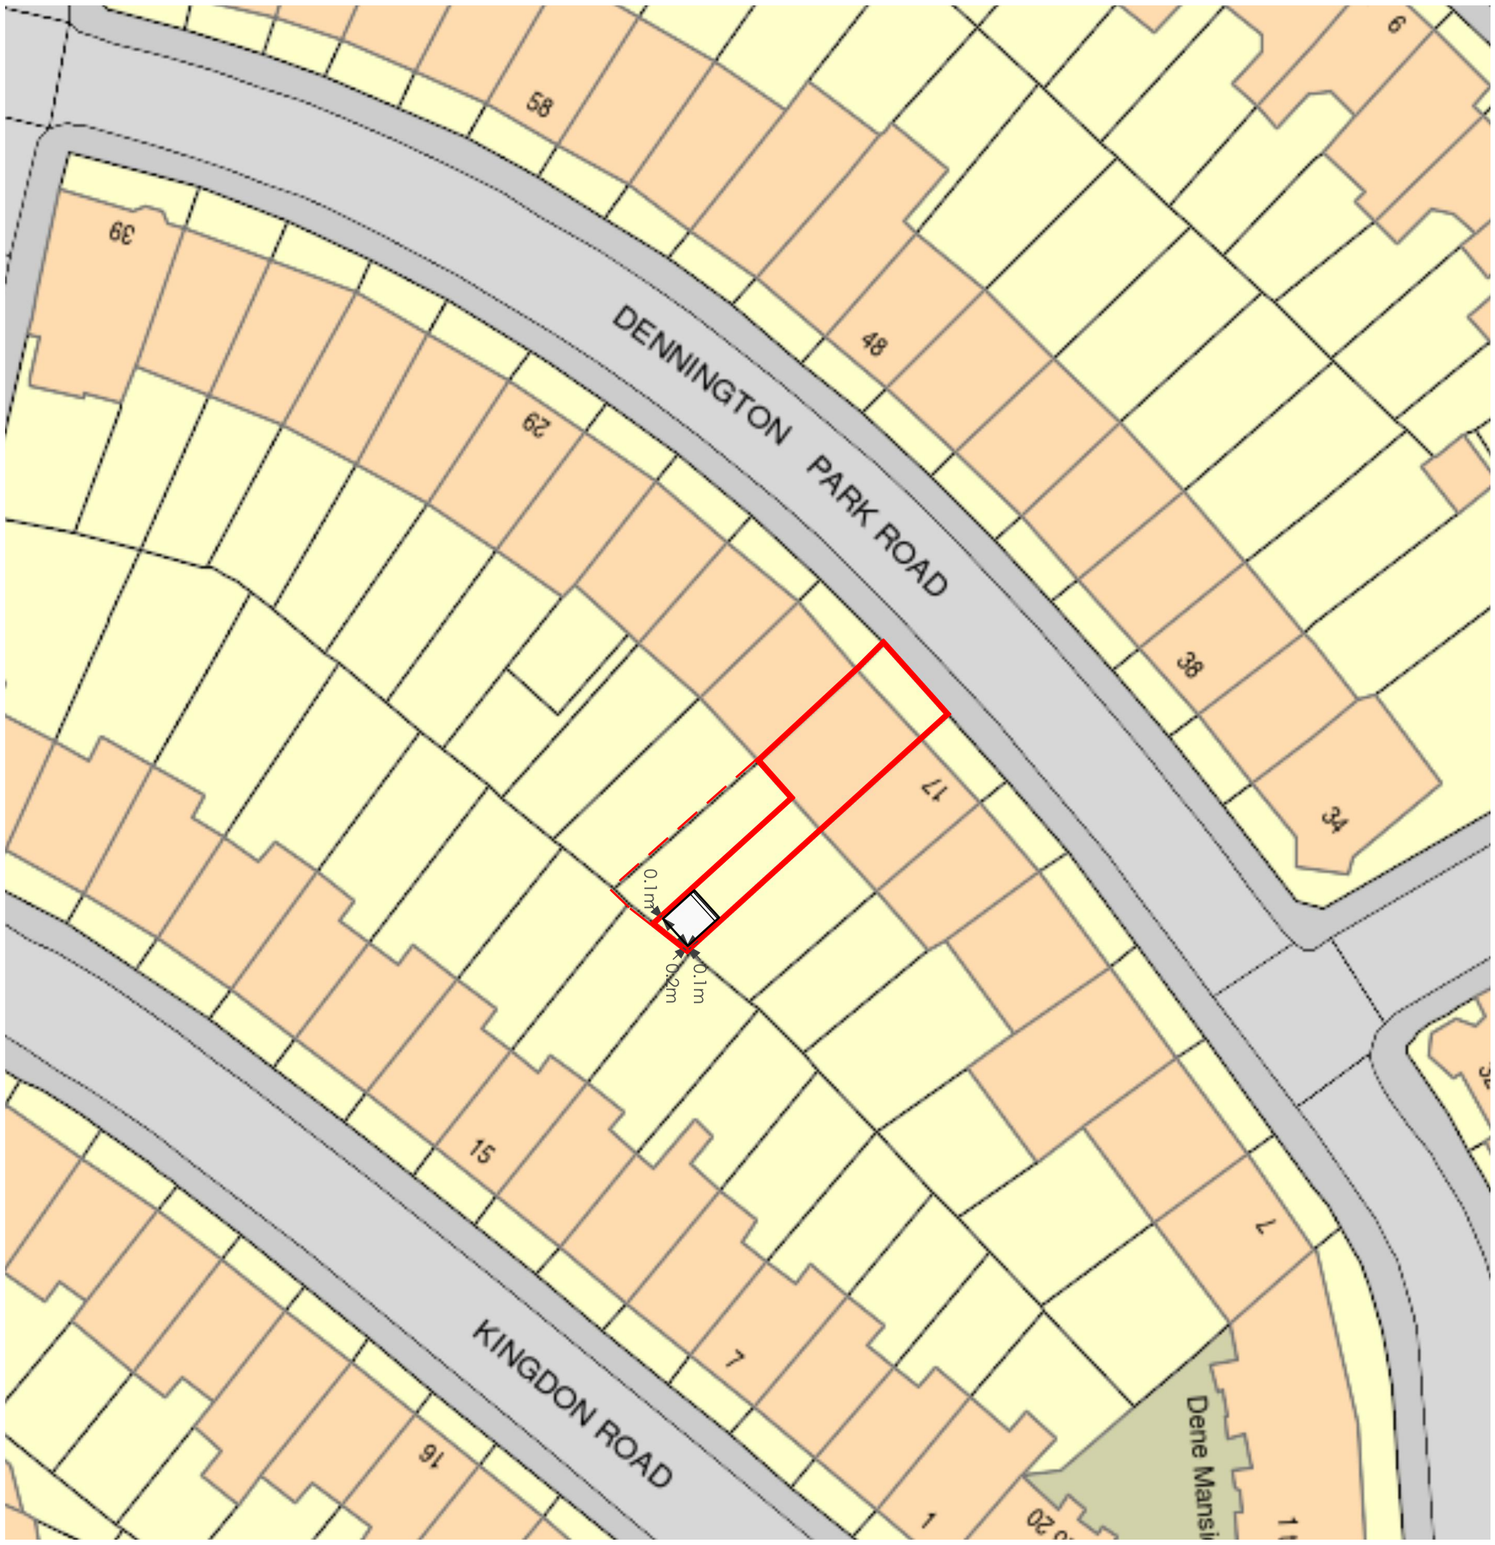

DWG 03

TITLE
Proposed Block Plan

DRAWN BY
Eden Garden Rooms

SCALE : 1:500 @ A3

CLIENT
19b Dennington Park Rd.
West Hampstead
London
NW6 1BB

Date
23/06/2026