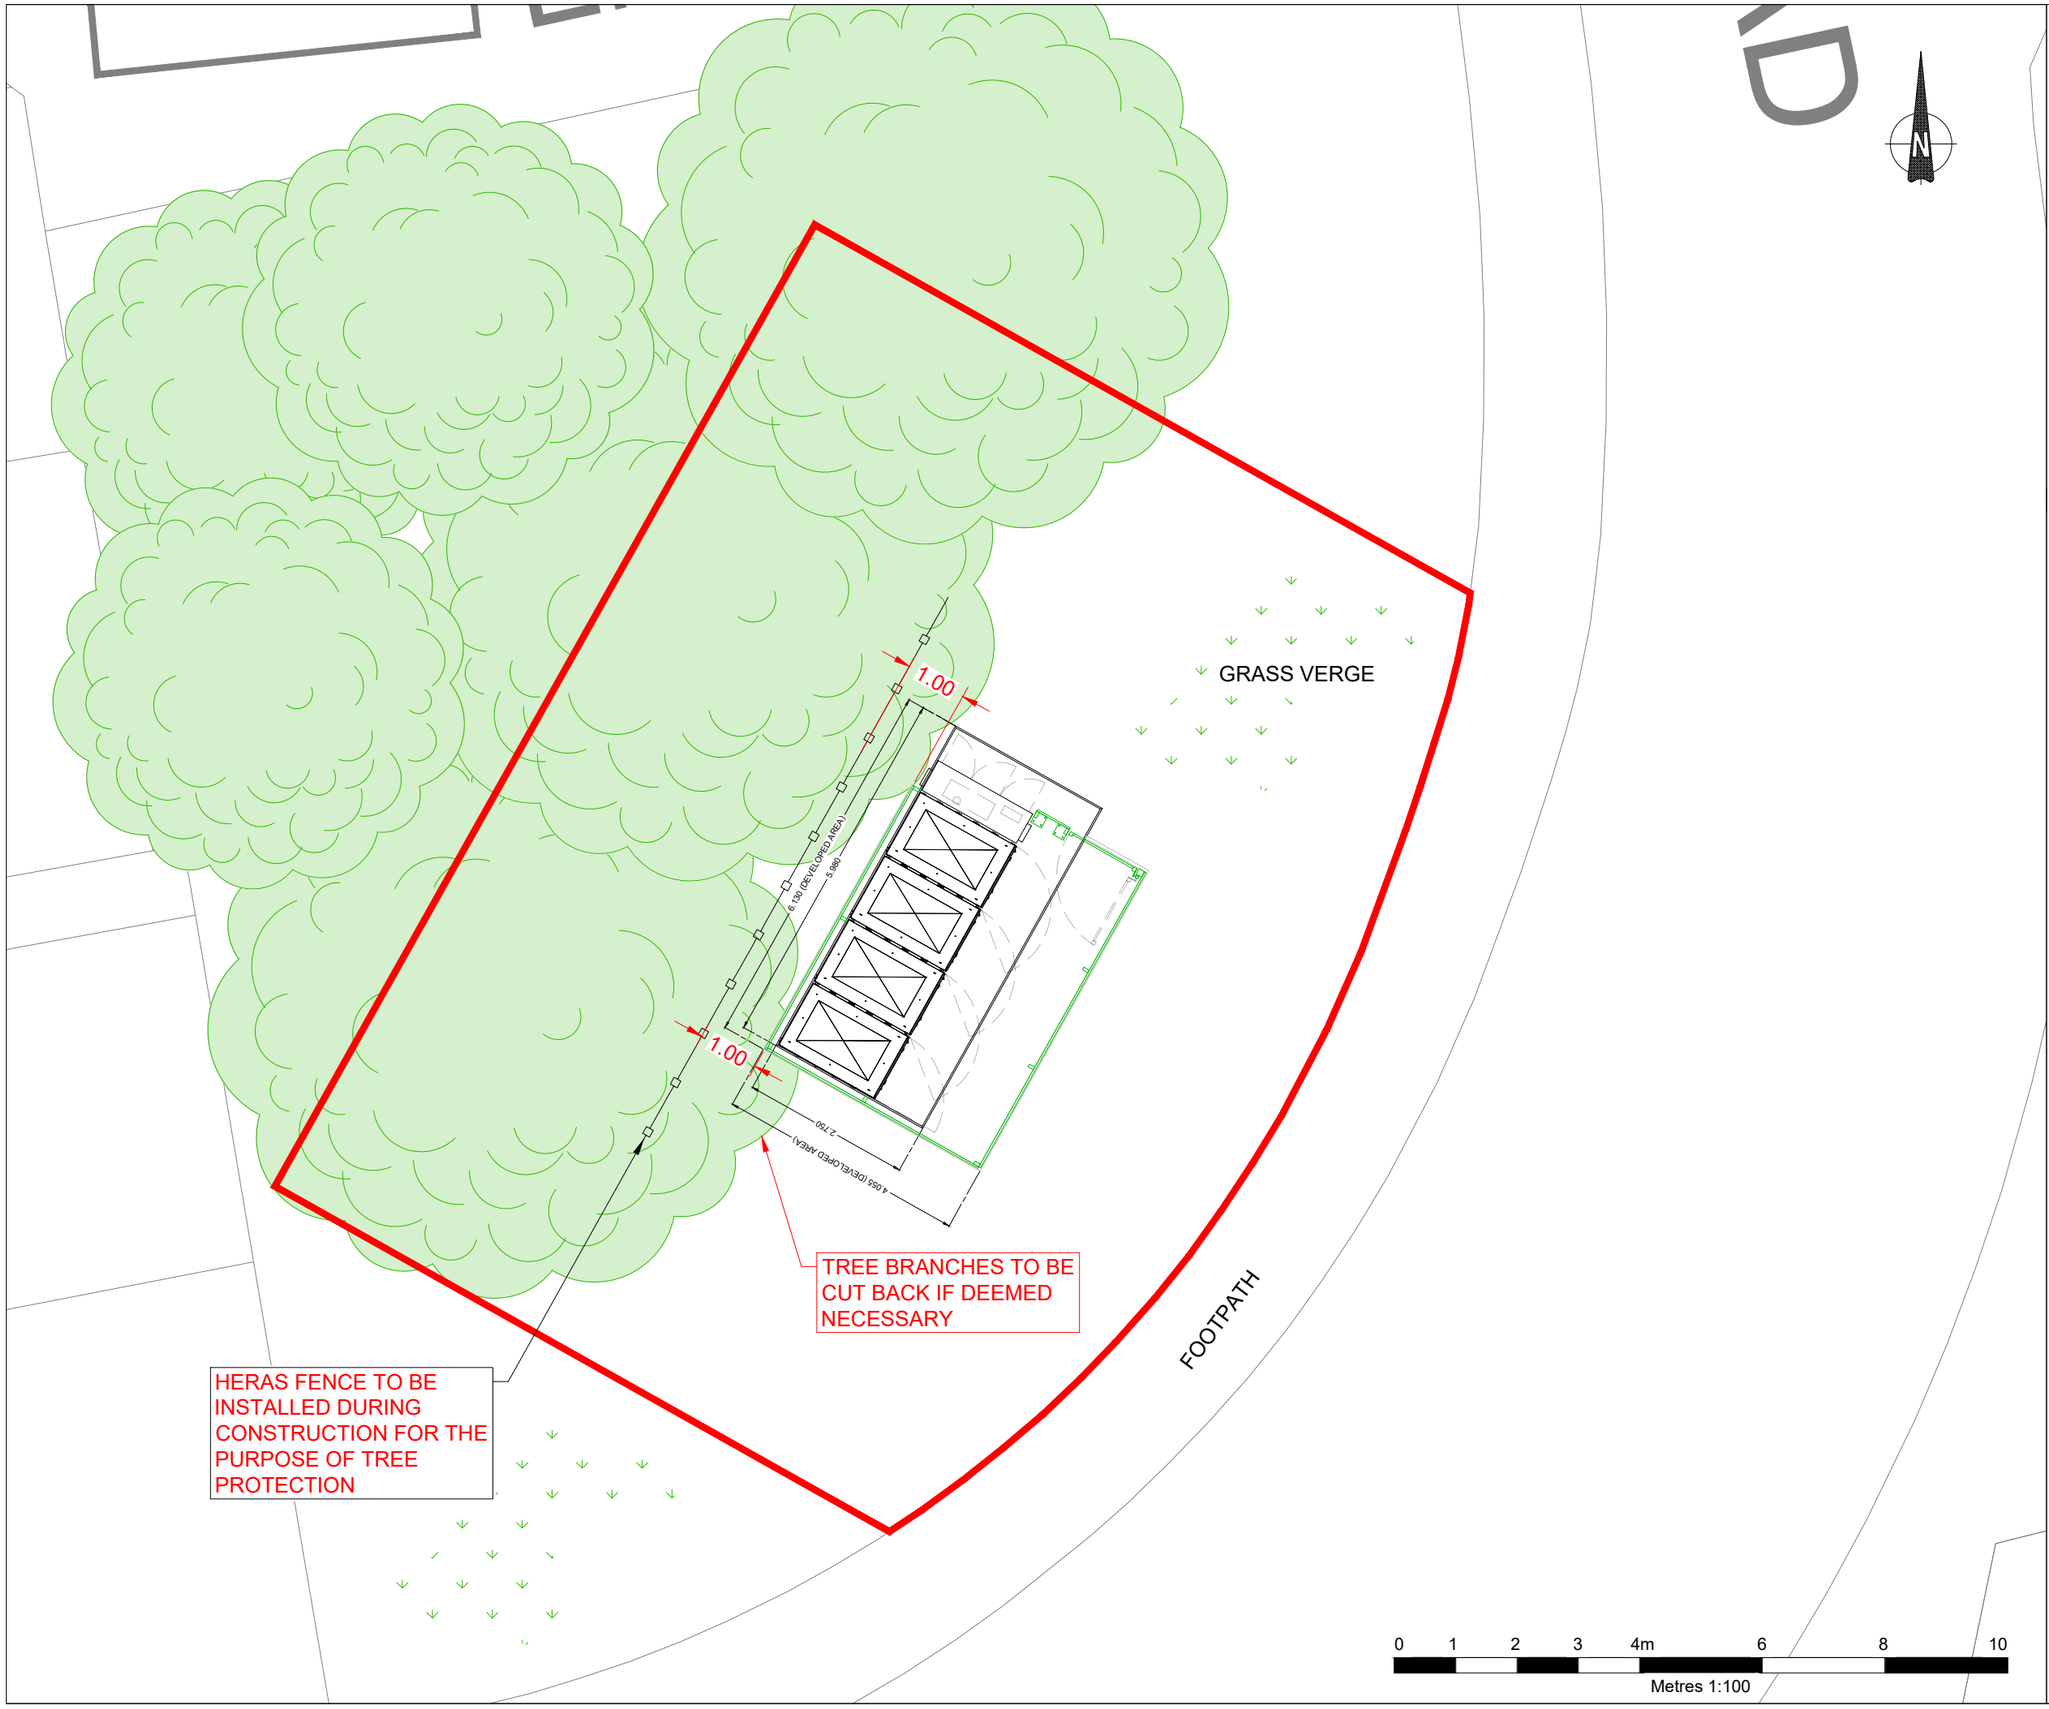


LEGEND

- SITE BOUNDARY
- FENCELINE
- BATTERY STORAGE CABINET
- GRID INTERFACE CABINET
- CONCRETE SLAB

NOTES

1. SITE AREA: 236m²

REV.	DATE	DESCRIPTION
A	10/09/26	PRELIMINARY ISSUE

BATTERY BOX

AMP CLEAN ENERGY
20 RED LION ST
LONDON
W1CR 4PS

SITE NAME
GENOTIN BOX

SITE REFERENCE
BB-04539

SITE ADDRESS
LAND TO THE NORTH OF GENOTIN ROAD, ENFIELD EN1 2AW

DRAWING TITLE
02 LAYOUT PLAN

SCALE	DATE	REV
1:100 @ A3	10/09/26	A

DRAWN BY: AH

© Crown copyright and database rights [2025] Ordnance Survey AC0000808122