


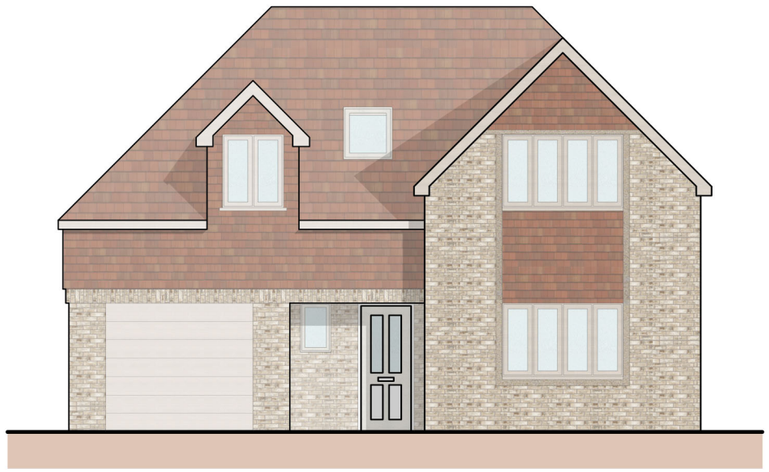


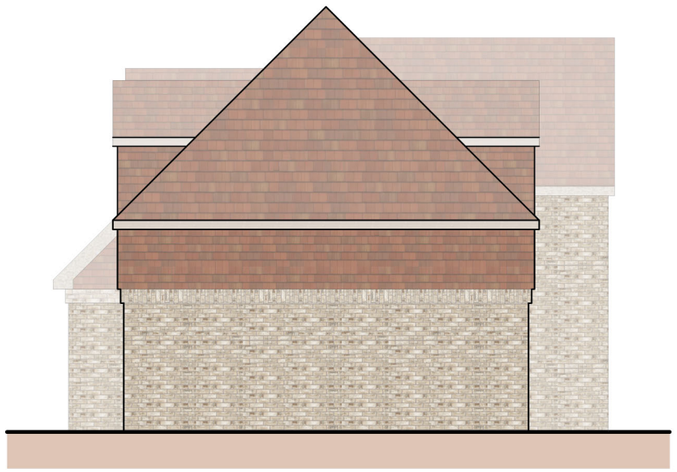

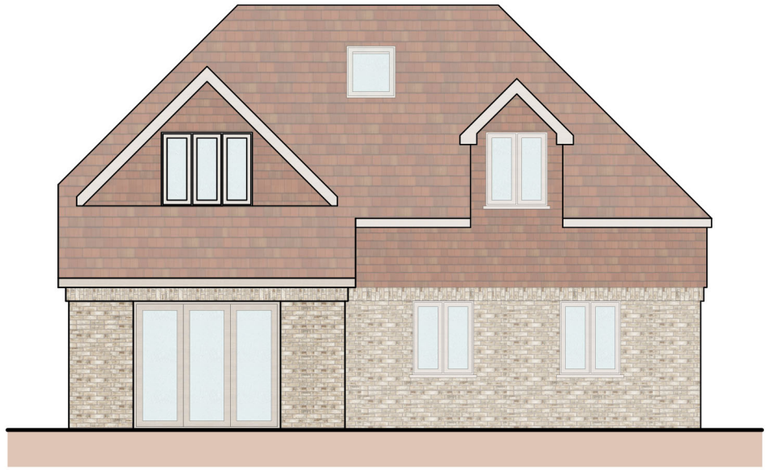

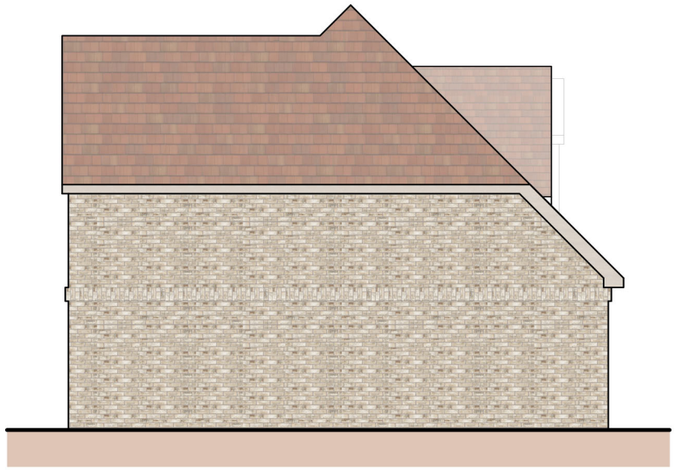

0 1 2 3 4 5 6 7 8 9 10m

SCALE 1:100

Elevations - Proposed

Project:
Rear of 7 Homefield Road, Coulsdon, CR5 1ET

Drawing Title:
Elevations - Proposed

Scale:
1:100 @ A3

Drawing Number:
A106-J1004

Revision:
-