


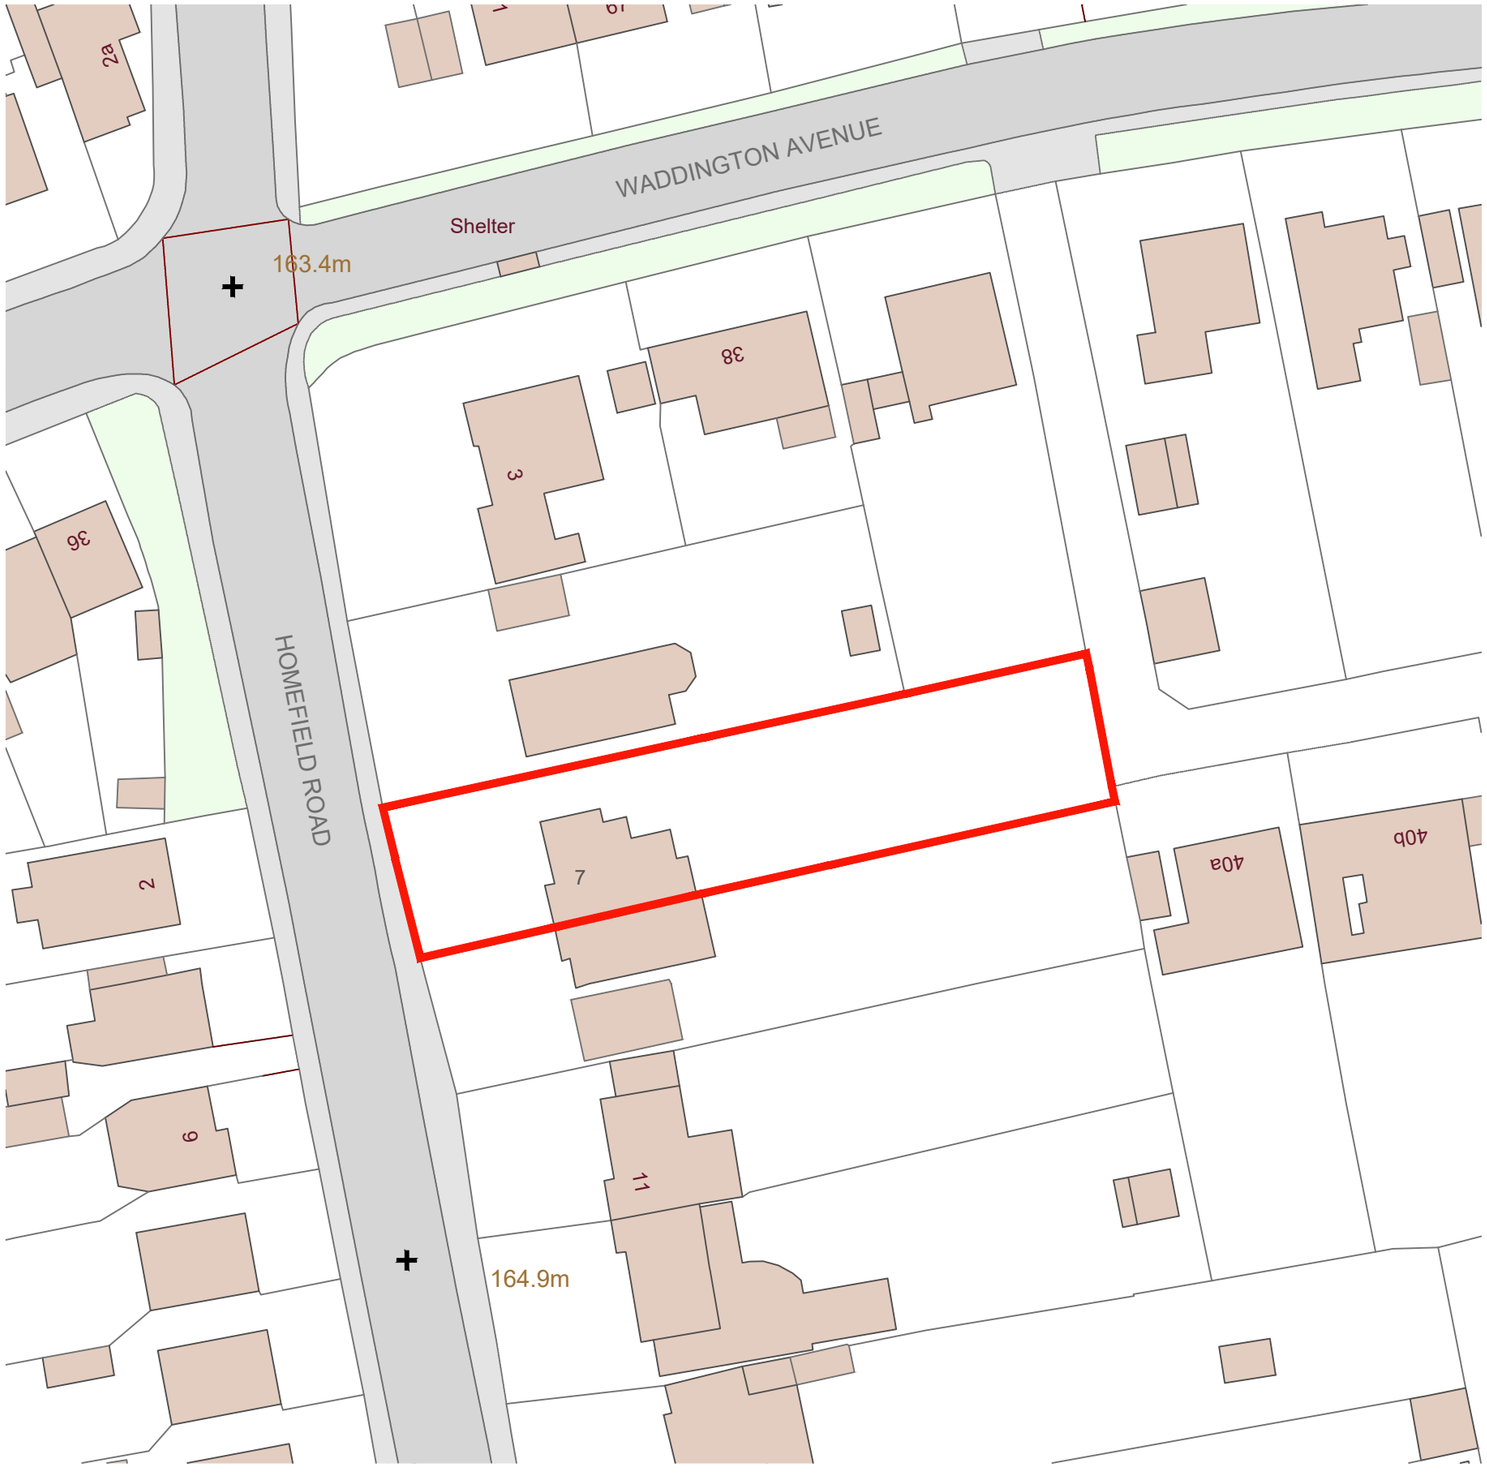

Site Location Plan - 1:1250

Site Location & Block Plan - Existing

N

0 5 10 15 20 25 30 35 40 45 50m

SCALE 1:500

0 25 50 75 100 125m

SCALE 1:1250

Project:
7 Homefield Road, Coulsdon, CR5 1ET

Drawing Title:
Site Location & Block Plan - Existing

Scale:
1:1250 & 1:500 @ A3

Drawing Number:
A101-J1004

Revision:
-