
23 Radcliffe gardens

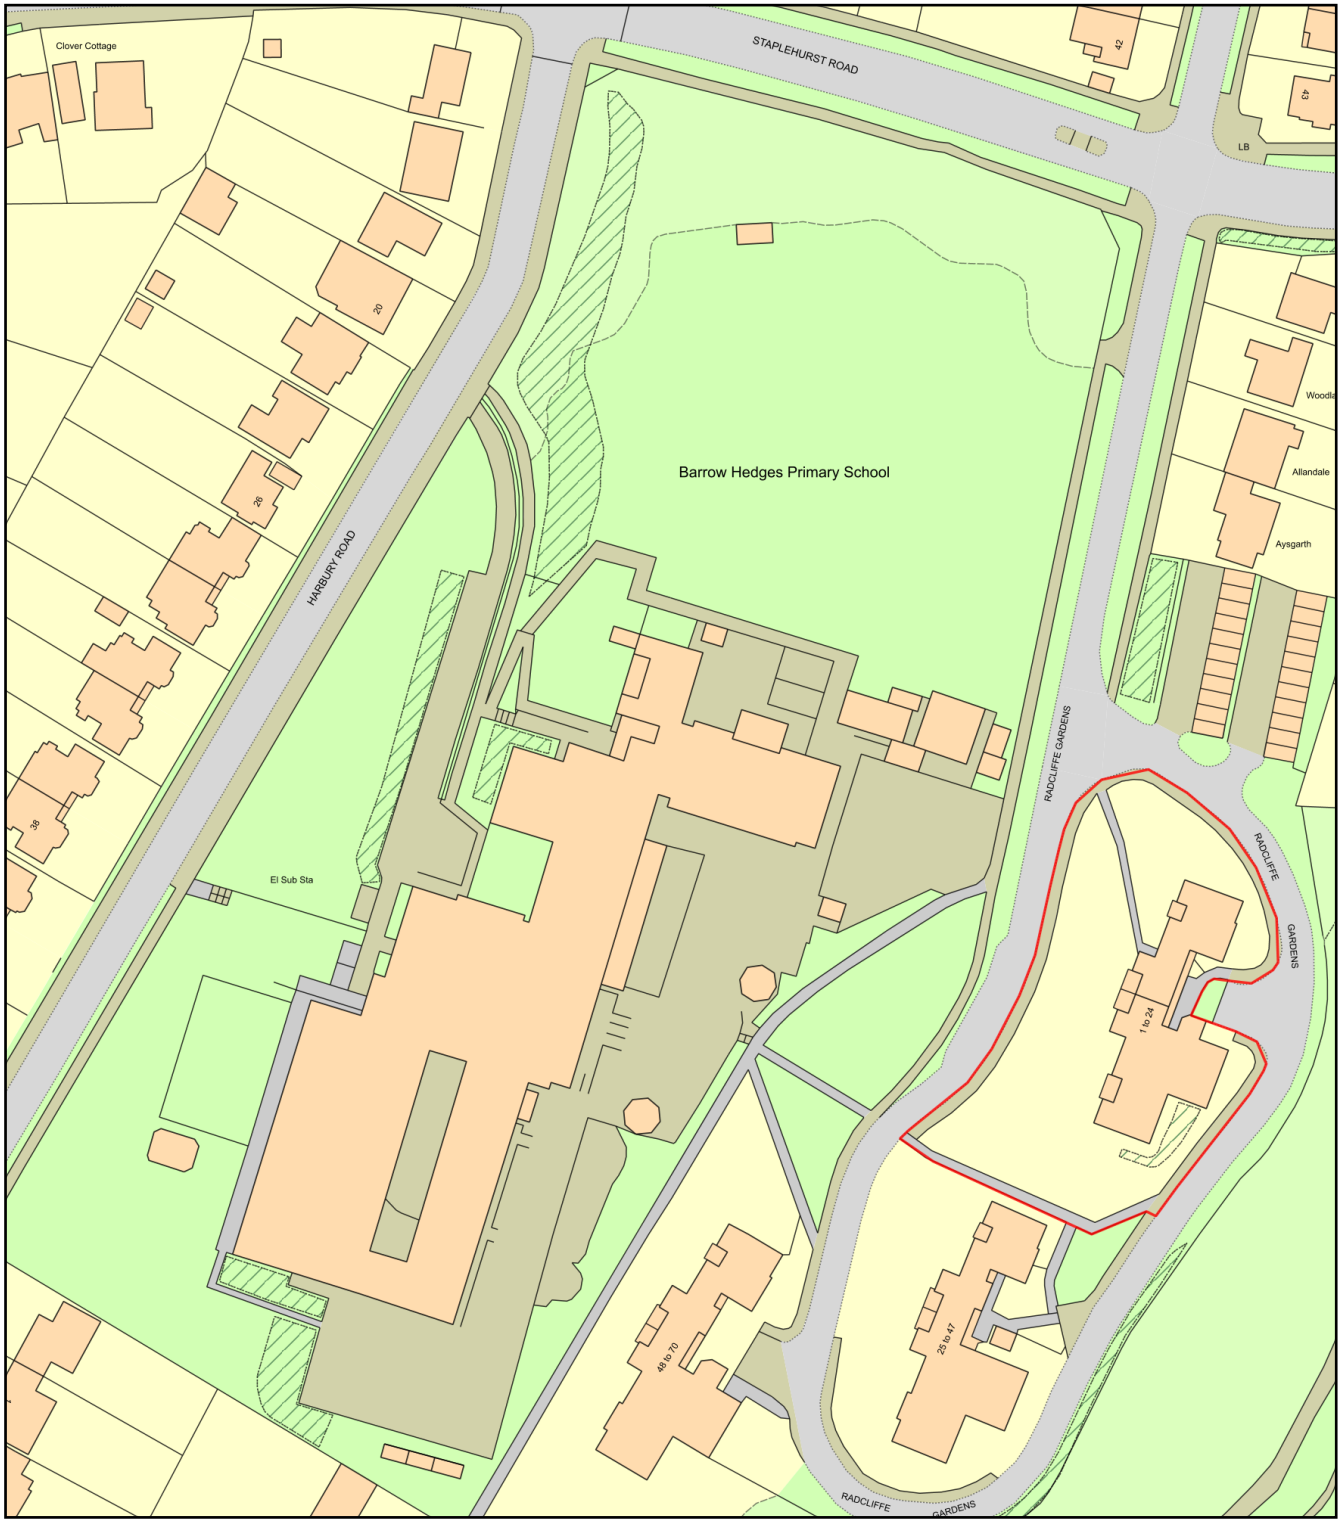

0 50
Metres

N

ReQuestaPlan

Plan Produced for: Asif Hakeemi

Date Produced: 30 Sep 2026

Plan Reference Number: TQRQM26273212346858

Scale: 1:1250 @ A4

© Crown copyright and database rights 2025 OS 100042766