
ALL DIMENSIONS TO BE VERIFIED BY THE CONTRACTOR ON SITE



LOCATION PLAN
Scale: 1:1250 @ A3

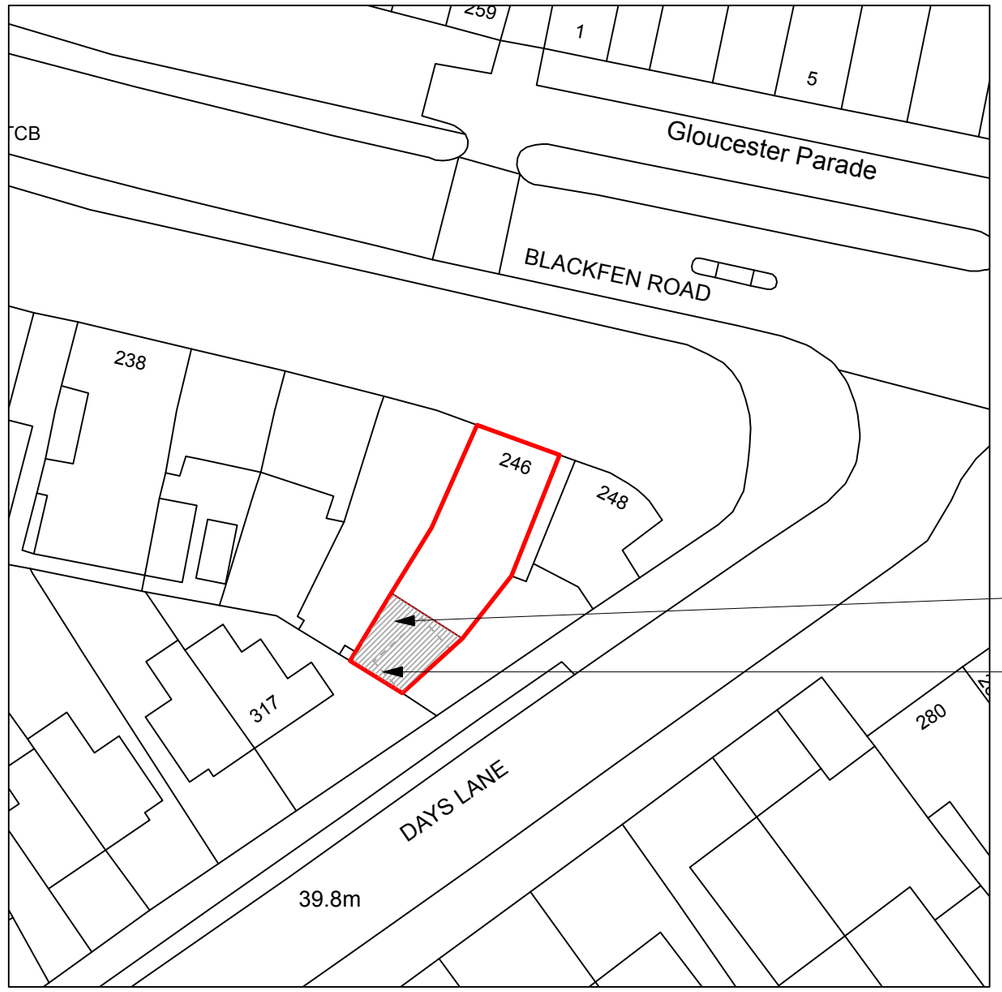

Hatched area indicates outline of proposed extension.

Dotted line indicates outline of demolished outbuilding.

BLOCK PLAN
Scale: 1:500 @ A3

0m 10m 20m 40m 60m 80m 100m 120m
Scale bar

0m 5m 10m 20m 30m 40m 50m
Scale bar

REV	DESCRIPTION	DATE	INIT	CHKD
STATUS	FOR INFORMATION			

Client
TBC

Project
246 Blackfen Road, Sidcup
Kent DA15 8PW

Title
Proposed Location & Block Plan

Scale	Date	Drawn	Checked
N/A @ A3	07.09.2026	N/A	N/A
N/A @ A1			

Project No:	Drawing No.	Revision
2026-089	006	