

REVISION


# EXISTING ELEVATIONS

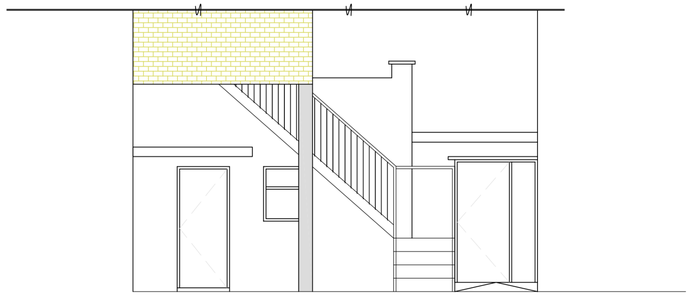


ELEVATION A

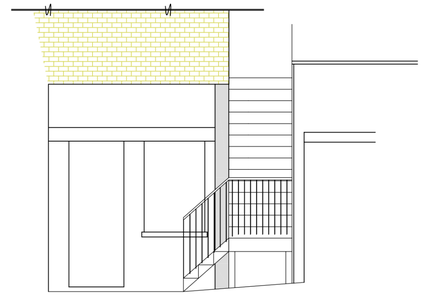

ELEVATION B

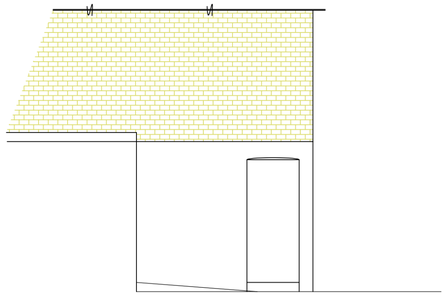

ELEVATION C

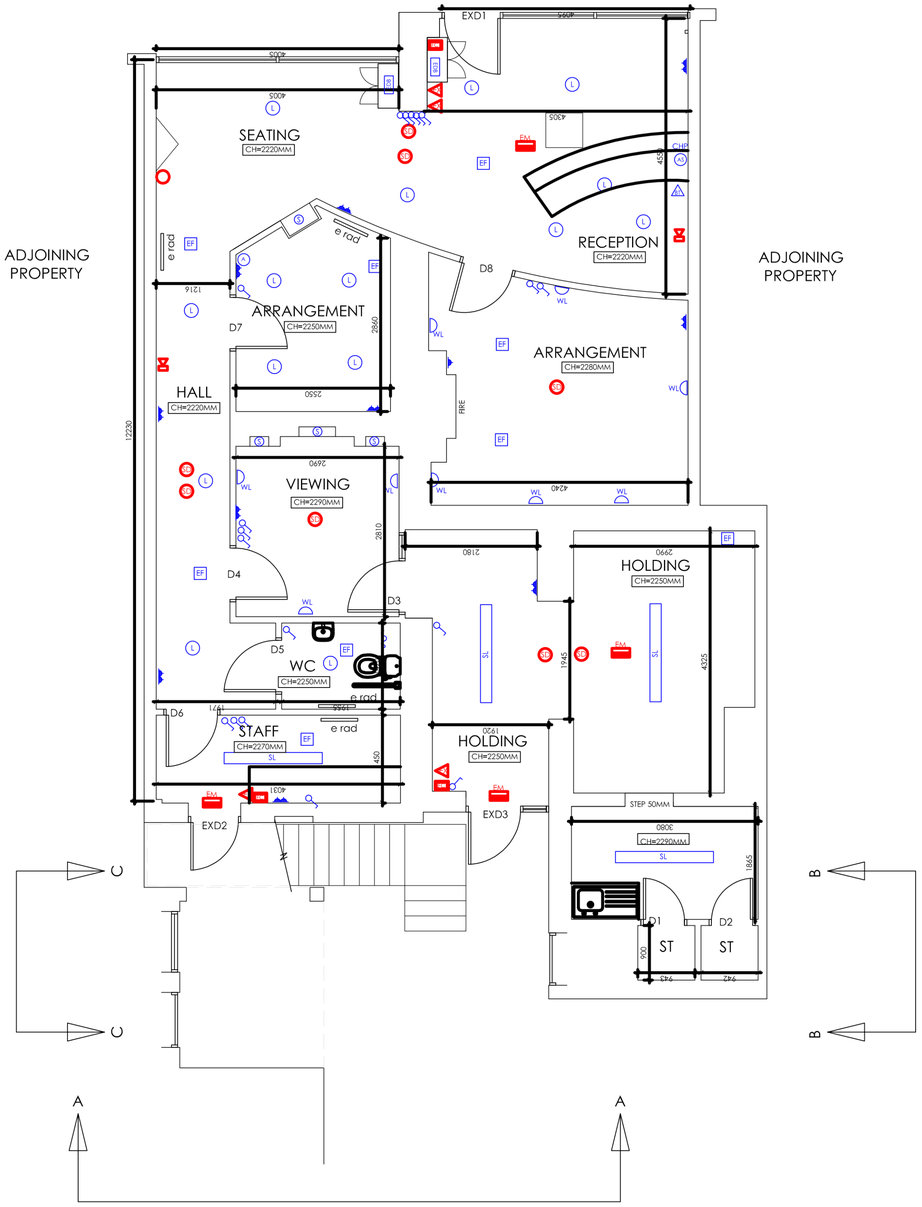


EXISTING PLAN

SCALE 1:50

0m 1 2 3 4 5 10

© THE CONTENTS OF THIS DRAWING REMAIN THE SOLE PROPERTY OF WELLSFIELD ASSOCIATES AND MUST NOT BE COPIED OR REPRODUCED WITHOUT PRIOR PERMISSION.

FULL SURVEY NOT CARRIED OUT, DRAWING PRODUCED USING INFORMATION SUPPLIED BY THE CLIENT

Wellsfield Associates

York House
Westview Drive
Rayleigh, Essex.
SS6 7AU
Mob No 07766 221958
.
chris@wellsfieldassociates.co.uk

project

FUNERALCARE
175 - 177 KINGS ROAD
KINGSTON UPON THAMES
SURREY
KT2 5JG

EXISTING PLAN

| date | drawn |
|---|---|
| APR 26 | C.J.J. |
| scale | drg no. |
| 1:50 @A1 | 4003.10 |