
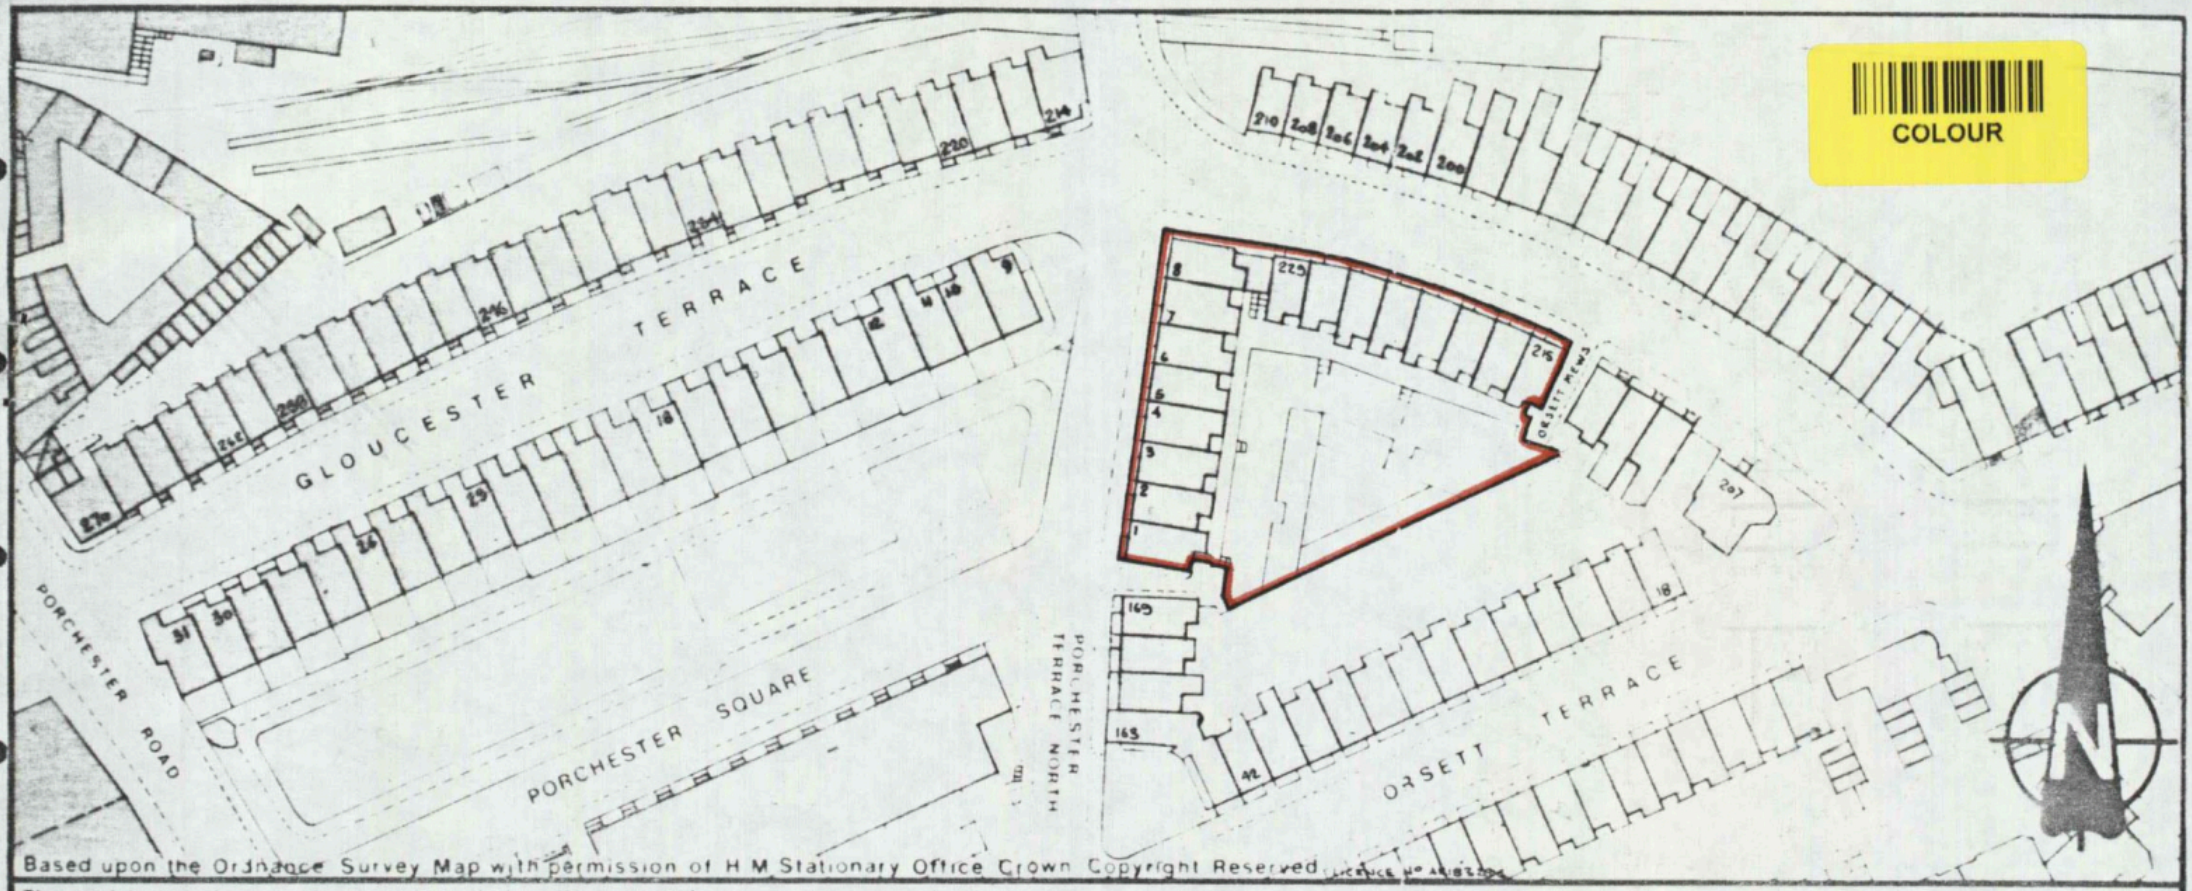


Based upon the Ordnance Survey Map with permission of H M Stationary Office Crown Copyright Reserved

The underground car park is not included in the estate for management and maintenance purposes

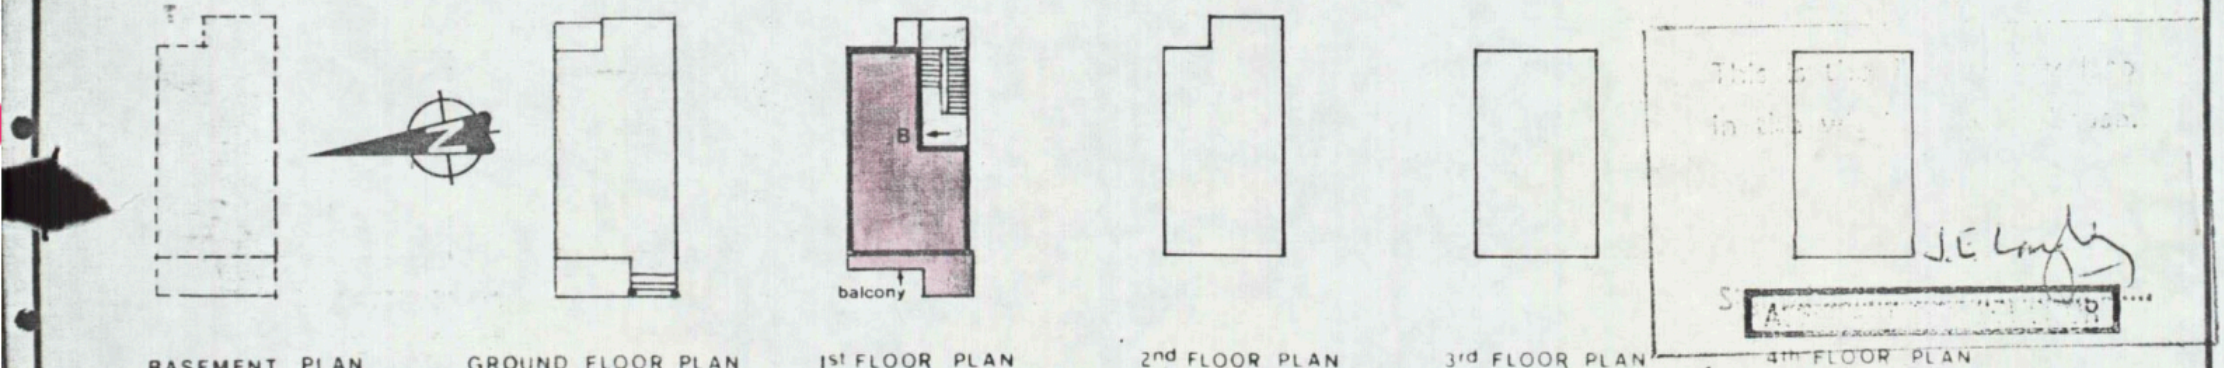

BASEMENT PLAN | GROUND FLOOR PLAN | 1st FLOOR PLAN | 2nd FLOOR PLAN | 3rd FLOOR PLAN | 4th FLOOR PLAN

FIRST FLOOR FLAT.

SCALE — 1:1250 & 1/32" to 1'-0"
DATE — 25. 7. 86.
DRAWN — J. M. A.
REF —

Nº 7B Porchester Square, London, W2.

Porchester Square/Gloucester Terrace Section C.

CITY OF WESTMINSTER,
WESTMINSTER CITY HALL
VICTORIA STREET,
LONDON SW1E 6QL